


YELLOWSTONE CO. TASK ORDER 14

CENTRAL AVENUE & 48TH STREET WEST

INTERSECTION IMPROVEMENTS

BILLINGS, MONTANA

YELLOWSTONE COUNTY PUBLIC WORKS
2825 3RD AVE N, ROOM 608

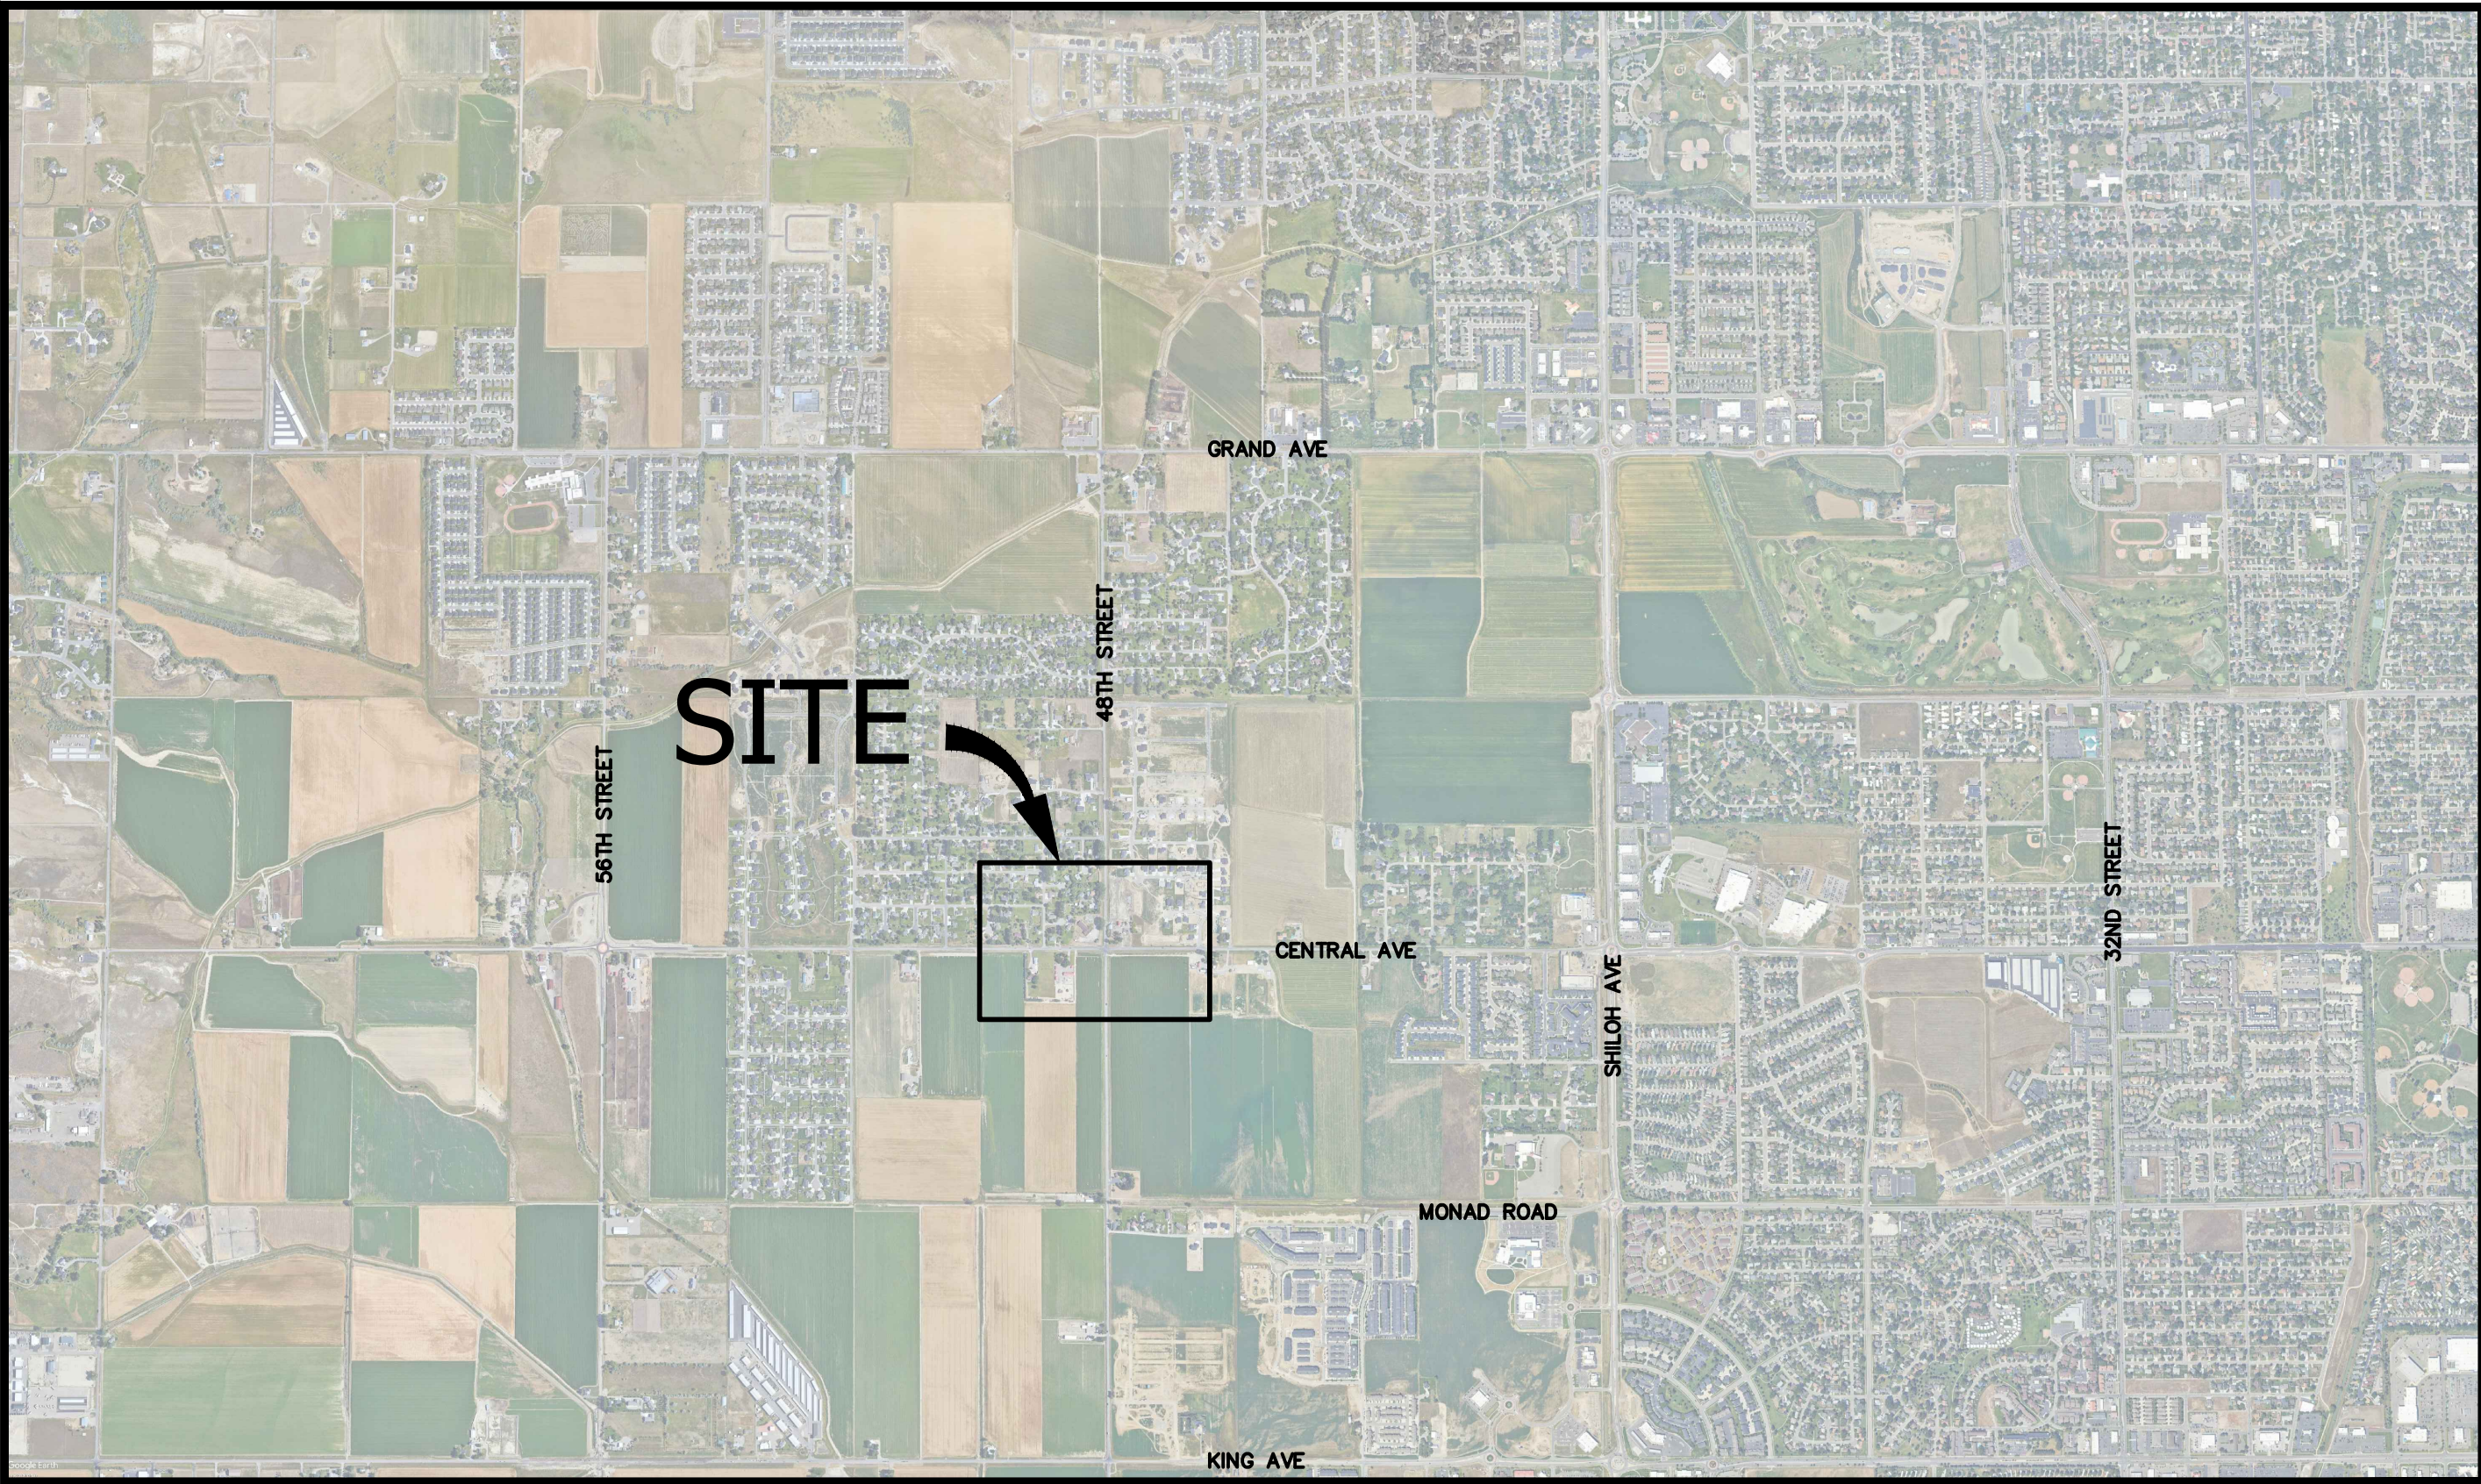

Sheet Number	Sheet Title	
C1.1	COVER	1
C1.2	LEGEND	2
C2.1	CENTRAL AVENUE & 48TH STREET W DEMOLITION SITE PLAN	3
C3.1	OVERALL SITE PLAN	4
C4.1	CENTRAL AVENUE PLAN & PROFILE STA. 0+00 TO 4+50	5
C4.2	CENTRAL AVENUE PLAN & PROFILE STA. 4+50 TO 9+50	6
C4.3	CENTRAL AVENUE PLAN & PROFILE STA. 9+50 TO 12+50	7
C4.4	48TH STREET PLAN & PROFILE STA. 0+00 TO 4+50	8
C4.5	48TH STREET PLAN & PROFILE STA. 4+50 TO 9+50	9
C4.6	48TH STREET PLAN & PROFILE STA. 9+50 TO 13+00	10
C5.1	CENTRAL AVENUE CROSS SECTION STA. 0+00 TO 8+00	11
C5.2	CENTRAL AVENUE CROSS SECTION STA. 8+50 TO 11+65	12
C5.3	48TH STREET CROSS SECTION STA. 0+00 TO 7+50	13
C5.4	48TH STREET CROSS SECTION STA. 8+00 TO 12+79	14
C6.1	CENTRAL AVENUE SIGNING & STRIPING PLAN STA. 0+00 TO 8+50	15
C6.2	CENTRAL AVENUE SIGNING & STRIPING PLAN STA. 7+50 TO 11+65	16
C6.3	48TH STREET SIGNING & STRIPING PLAN STA. 0+00 TO 11+00	17
C6.4	48TH STREET SIGNING & STRIPING PLAN STA. 10+50 TO 12+79	18
C7.1	DETAILS	19
C7.2	IRRIGATION STRUCTURE DETAILS	20
E1.1	SIGNAL PLAN	21
E1.2	CONDUIT PLAN	22
E1.3	ELECTRICAL DETAILS	23
E1.4	ELECTRICAL DETAILS	24
E1.5	ELECTRICAL DETAILS	25
E1.6	ELECTRICAL DETAILS	26



VICINITY MAP

NOT TO SCALE

FILE:	21001_14_COVER.DWG
PROJECT NO:	21001.14
CAD:	HDY
QUALITY ASSURANCE:	DJC, ESC

DRAWING HISTORY	
DATE	DESCRIPTION
04/29/25	PRELIMINARY-FOR REVIEW
01/20/26	BIDDING SET
-	-
-	-
-	-
-	-
-	-
-	-



The diagram illustrates the existing and proposed cross-sections of a road, showing various lane markings, materials, and dimensions.

EXISTING

SS (Shoulder) SS (Shoulder)

SD (Shoulder) SD (Shoulder)

W (Width) W (Width) W (Width)

EDGE OF EX ASPHALT

EDGE OF EX GRAVEL

X (Crossing) X (Crossing)

V (Vehicular) V (Vehicular)

FO (Footway) FO (Footway)

G (Gravel) G (Gravel)

LP (Lateral Protection) LP (Lateral Protection)

OIL (Oil) OIL (Oil)

P (Pavement) P (Pavement)

OHP (Overhead Protection) OHP (Overhead Protection)

T (Traffic) T (Traffic)

TV (Traffic Volume) TV (Traffic Volume)

3157

PROPOSED

SS (Shoulder) SS (Shoulder)

SD (Shoulder) SD (Shoulder)

W (Width) W (Width) W (Width)

X (Crossing) X (Crossing)

V (Vehicular) V (Vehicular)

FO (Footway) FO (Footway)

G (Gravel) G (Gravel)

LP (Lateral Protection) LP (Lateral Protection)

OIL (Oil) OIL (Oil)

P (Pavement) P (Pavement)

OHP (Overhead Protection) OHP (Overhead Protection)


T (Traffic) T (Traffic)

TV (Traffic Volume) TV (Traffic Volume)

3157

The diagram shows a cross-section of a road with various lane markings and materials. The existing cross-section includes a shoulder (SS), a gravel edge (EDGE OF EX GRAVEL), a crossing (X), a vehicular lane (V), a footway (FO), a gravel area (G), a lateral protection (LP), an oil area (OIL), a pavement (P), an overhead protection (OHP), a traffic lane (T), a traffic volume (TV), and a dimension of 3157. The proposed cross-section includes a shoulder (SS), a gravel edge (EDGE OF EX GRAVEL), a crossing (X), a vehicular lane (V), a footway (FO), a gravel area (G), a lateral protection (LP), an oil area (OIL), a pavement (P), an overhead protection (OHP), a traffic lane (T), a traffic volume (TV), and a dimension of 3157. The proposed cross-section also includes a new shoulder (SS), a new gravel edge (EDGE OF EX GRAVEL), a new crossing (X), a new vehicular lane (V), a new footway (FO), a new gravel area (G), a new lateral protection (LP), a new oil area (OIL), a new pavement (P), a new overhead protection (OHP), a new traffic lane (T), a new traffic volume (TV), and a new dimension of 3157.

AC = FINISHED GRADE AT ASPHALT	PC = POINT OF CURVATURE
BC = FINISHED GRADE AT BUILDING CORNER	PI = POINT OF INTERSECTION
BRK = GRADE BREAK	POC = POINT ON CURVE
BFV = BUTTERFLY VALVE	PRC = POINT OF REVERSE CURVE
BVC = BEGIN VERTICAL CURVE	PT = POINT OF TANGENCY
CS = CURB STOP	PVI = POINT OF VERTICAL INTERSECTION
EA = FINISHED GRADE AT EDGE OF ASPHALT	RED = REDUCER
EC = FINISHED GRADE AT EDGE OF CONCRETE	RT = RIGHT
EVC = END VERTICAL CURVE	SD = STORM DRAIN
EW = FINISHED GRADE AT EDGE OF WALK	SDI = STORM DRAIN INLET
EX = APPROXIMATE EXISTING ELEVATION	SDMH = STORM DRAIN MANHOLE
FL = FINISHED GRADE AT FLOWLINE	SRVC = SERVICE
FT = FEET	SS = SANITARY SEWER
FG = FINISHED GRADE	SSMH = SANITARY SEWER MANHOLE
GR = EXISTING GRADE AT GROUND	TC = FINISHED GRADE AT TOP BACK OF CURB
GV = GATE VALVE	TW = FINISHED GRADE AT TOP OF WALL
HP = HIGH POINT	WTR = WATER
LF = LINEAL FOOT	(TYP.) = TYPICAL
LT = LEFT	

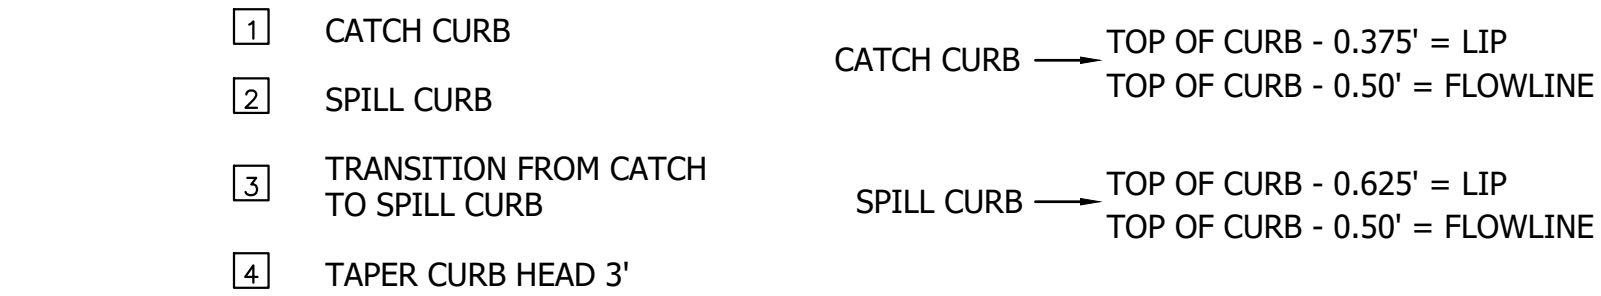

1	CATCH CURB	CATCH CURB	$\longrightarrow$ TOP OF CURB - 0.375' = LIP $\longrightarrow$ TOP OF CURB - 0.50' = FLOWLINE
2	SPILL CURB		
3	TRANSITION FROM CATCH TO SPILL CURB	SPILL CURB	$\longrightarrow$ TOP OF CURB - 0.625' = LIP $\longrightarrow$ TOP OF CURB - 0.50' = FLOWLINE
4	TAPER CURB HEAD 3'		

		WATER METER		TELEPHONE BOX		TRANSFORMER
		YARD HYDRANT		TELEPHONE MANHOLE		POWER MANHOLE
		EXISTING SANITARY SEWER MANHOLE		TELEPHONE PEDESTAL		POWER METER
		PROPOSED SANITARY SEWER MANHOLE		COMMUNICATIONS MANHOLE		POWER POLE
		PROPOSED SANITARY SEWER CLEAN OUT		COMMUNICATIONS PEDESTAL		GUYWIRE
		EXISTING STORM DRAIN MANHOLE		FIBER OPTIC PEDESTAL		LIGHT POLE
		PROPOSED STORM DRAIN MANHOLE		GAS MANHOLE		SIGN
		EXISTING CATCH BASIN		GAS METER		BOLLARD
		PROPOSED CATCH BASIN		GAS WELL		EXISTING MONUMENT BOX
		PROPOSED ROOF DRAIN		GAS VALVE		PROPOSED MONUMENT BOX
		PROPOSED STORM DRAIN CLEAN OUT		ELECTRIC JUNCTION BOX		IRRIGATION BOX
				ELECTRIC PEDESTAL		

NOTE:

-EXISTING UNDERGROUND INSTALLATIONS & PRIVATE UTILITIES SHOWN ARE INDICATED ACCORDING TO THE BEST INFORMATION AVAILABLE TO THE ENGINEER. THE ENGINEER DOES NOT GUARANTEE THE ACCURACY OF SUCH INFORMATION. SERVICE LINES (WATER, POWER, GAS, STORM, SEWER, TELEPHONE & TELEVISION) MAY NOT BE STRAIGHT LINES OR AS INDICATED ON THE PLANS. STATE LAW REQUIRES CONTRACTOR TO CALL ALL UTILITY COMPANIES BEFORE EXCAVATION FOR EXACT LOCATIONS.

-ALL IMPROVEMENTS SHALL BE PERFORMED IN ACCORDANCE WITH MONTANA PUBLIC WORKS STANDARD SPECIFICATIONS 6TH EDITION, APRIL, 2010, AND THE CITY OF BILLINGS STANDARD MODIFICATIONS, DATED JANUARY, 2021.

-UNLESS OTHERWISE SPECIFIED, ALL CONSTRUCTION LAYOUT AND STAKING SHALL BE PERFORMED UNDER THE RESPONSIBLE CHARGE OF A LAND SURVEYOR LICENSED IN THE STATE WHERE THE PROJECT IS LOCATED AND BY A PARTY CHIEF OR ENGINEERING TECHNICIAN EXPERIENCED IN CONSTRUCTION LAYOUT AND STAKING TECHNIQUES AS ARE REQUIRED BY THE SPECIFIC TYPE OF WORK BEING PERFORMED.

BIDDING PLANS

[illegible]

YELLOWSTONE CO. TASK ORDER 14

CENTRAL AVENUE & 48TH STREET WEST INTERSECTION IMPROVEMENTS

BILLINGS, MONTANA

LEGEND





SCALE SHOWN IS ACCURATE WHEN
PRINTED ON 22X34 SHEET WITH 1:1
PLOT SCALE. DOUBLE SCALE ON
11X17 SHEET WITH 1:2 PLOT SCALE.



SCALE: 1" = 75'

BIDDING PLANS



YELLOWSTONE CO. TASK ORDER 14

CENTRAL AVENUE & 48TH STREET WEST
INTERSECTION IMPROVEMENTS


BILLINGS, MONTANA

OVERALL SITE PLAN

FILE:	21001_14 OVERALL.DWG	DRAWING HISTORY
PROJECT NO:	21001.14	DATE DESCRIPTION
CAD:	HDY	04/29/25 PRELIMINARY FOR REVIEW
QUALITY ASSURANCE:	DJC, ESC	01/20/26 BIDDING SET
		-
		-
		-
		-
		-

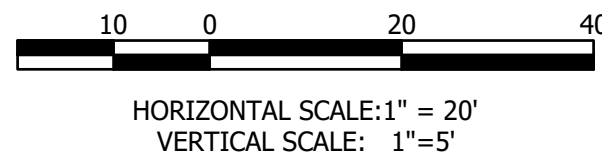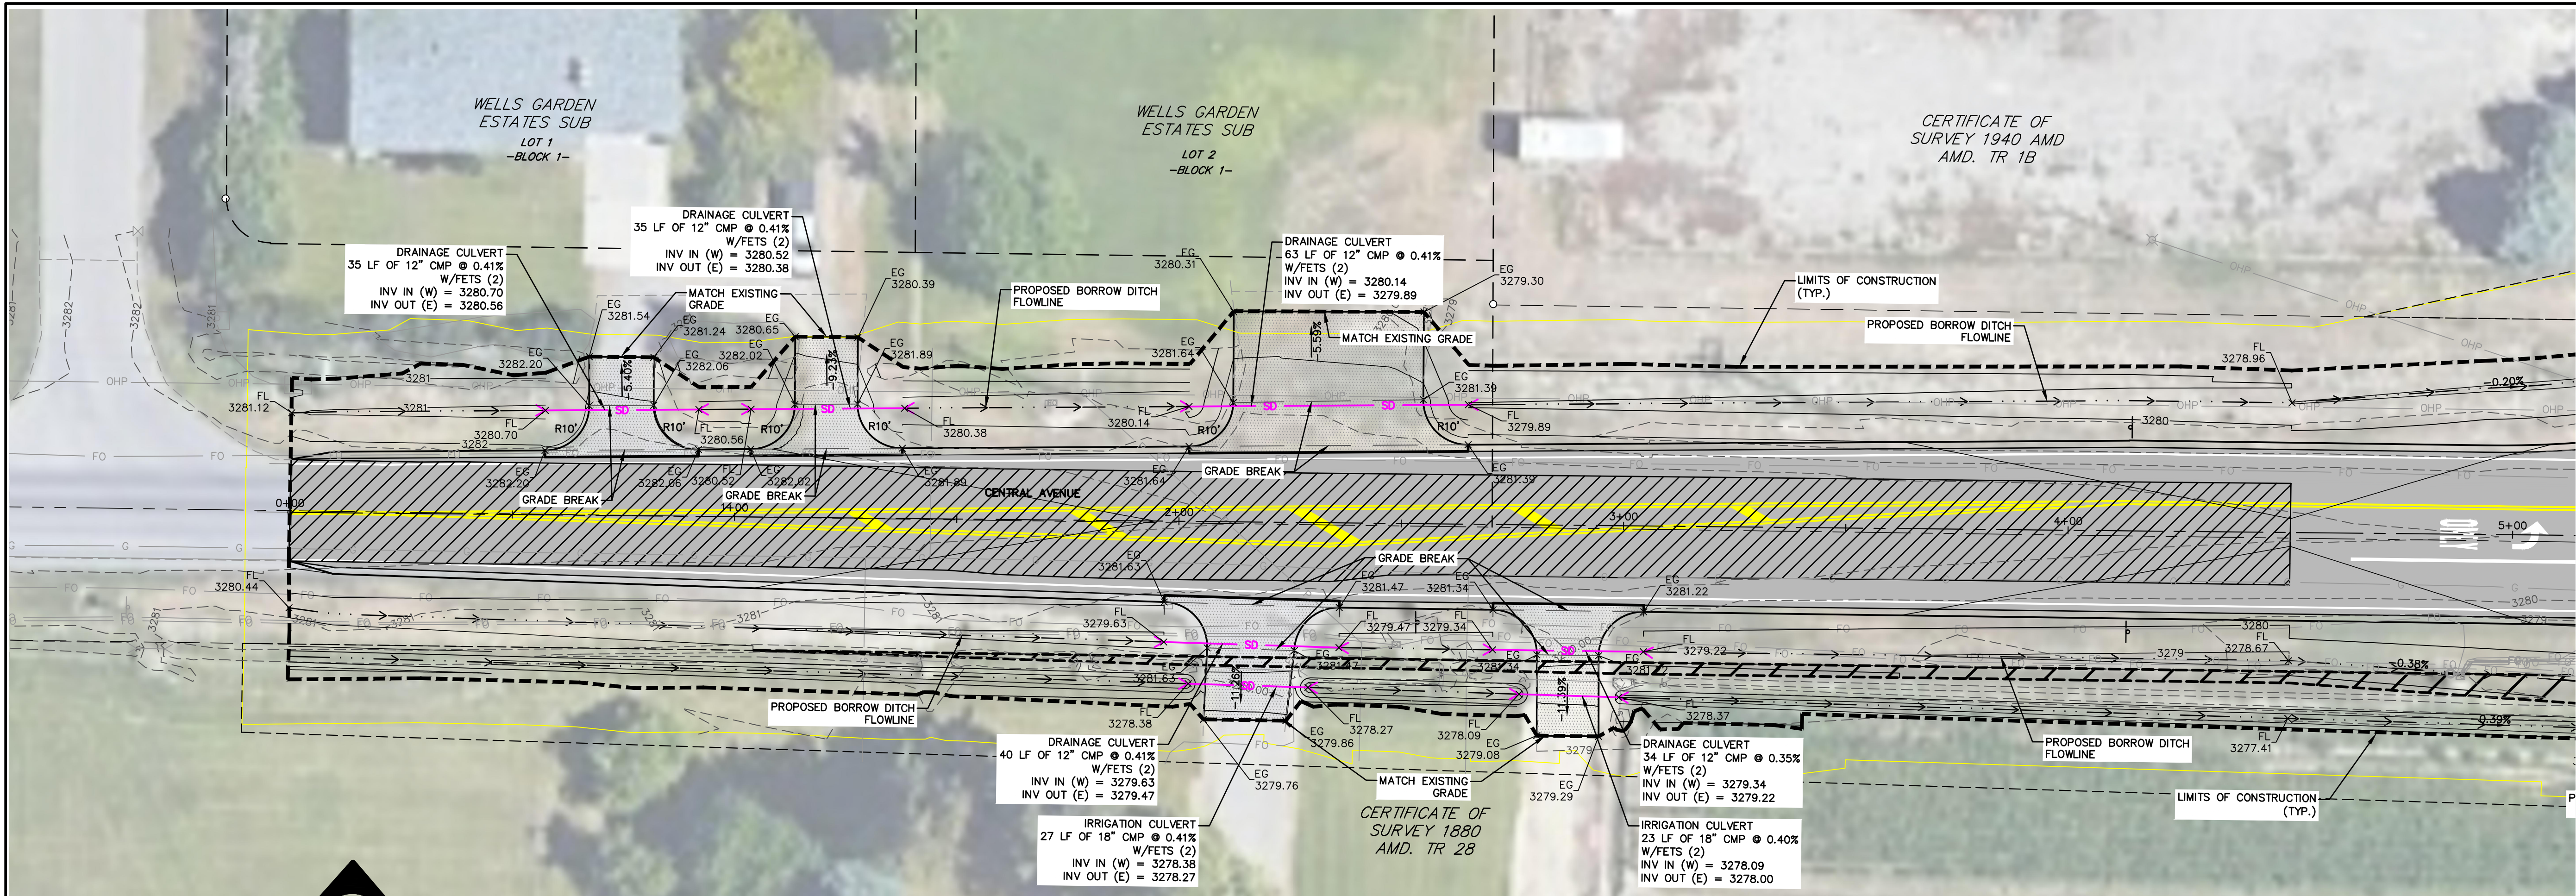

SCALE SHOWN IS ACCURATE WHEN PRINTED ON 22X34 SHEET WITH 1:1 PLOT SCALE, DOUBLE HORIZONTAL AND VERTICAL SCALES ON 11X17 SHEET WITH 1:2 PLOT SCALE.

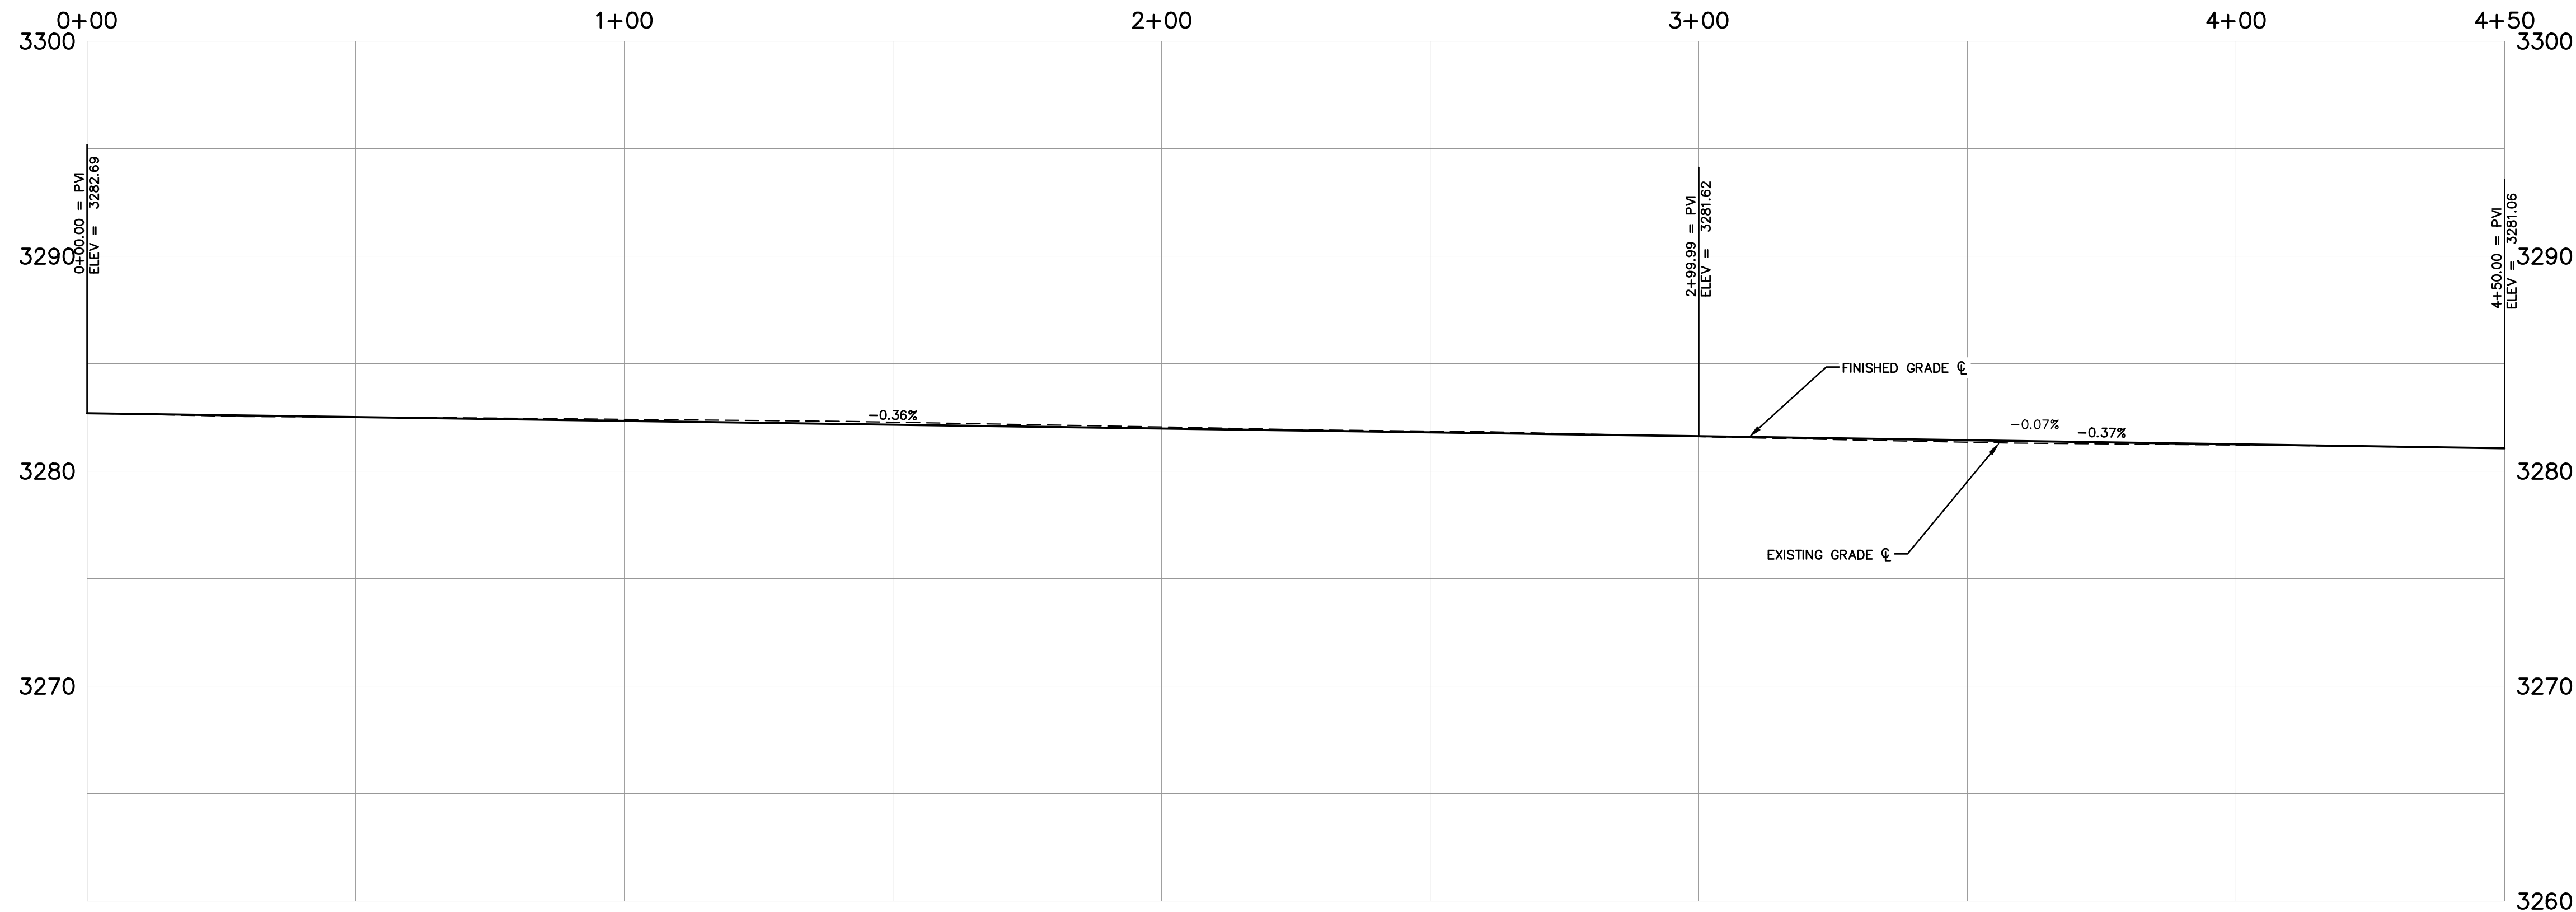

BIDDING PLANS

DRAWING HISTORY	DESCRIPTION
DATE	PRELIMINARY FOR REVIEW
04/29/25	BIDDING SET
01/20/26	

FILE:	21001_14_CENTRAL_PWP.DWG
PROJECT NO:	21001.14
CAD:	HDY
QUALITY ASSURANCE:	DJC, ESC


YELLOWSTONE CO. TASK ORDER 14

CENTRAL AVENUE & 48TH STREET WEST
INTERSECTION IMPROVEMENTS

BILLINGS, MONTANA

CENTRAL AVENUE PLAN & PROFILE STA. 0+00 TO 4+50




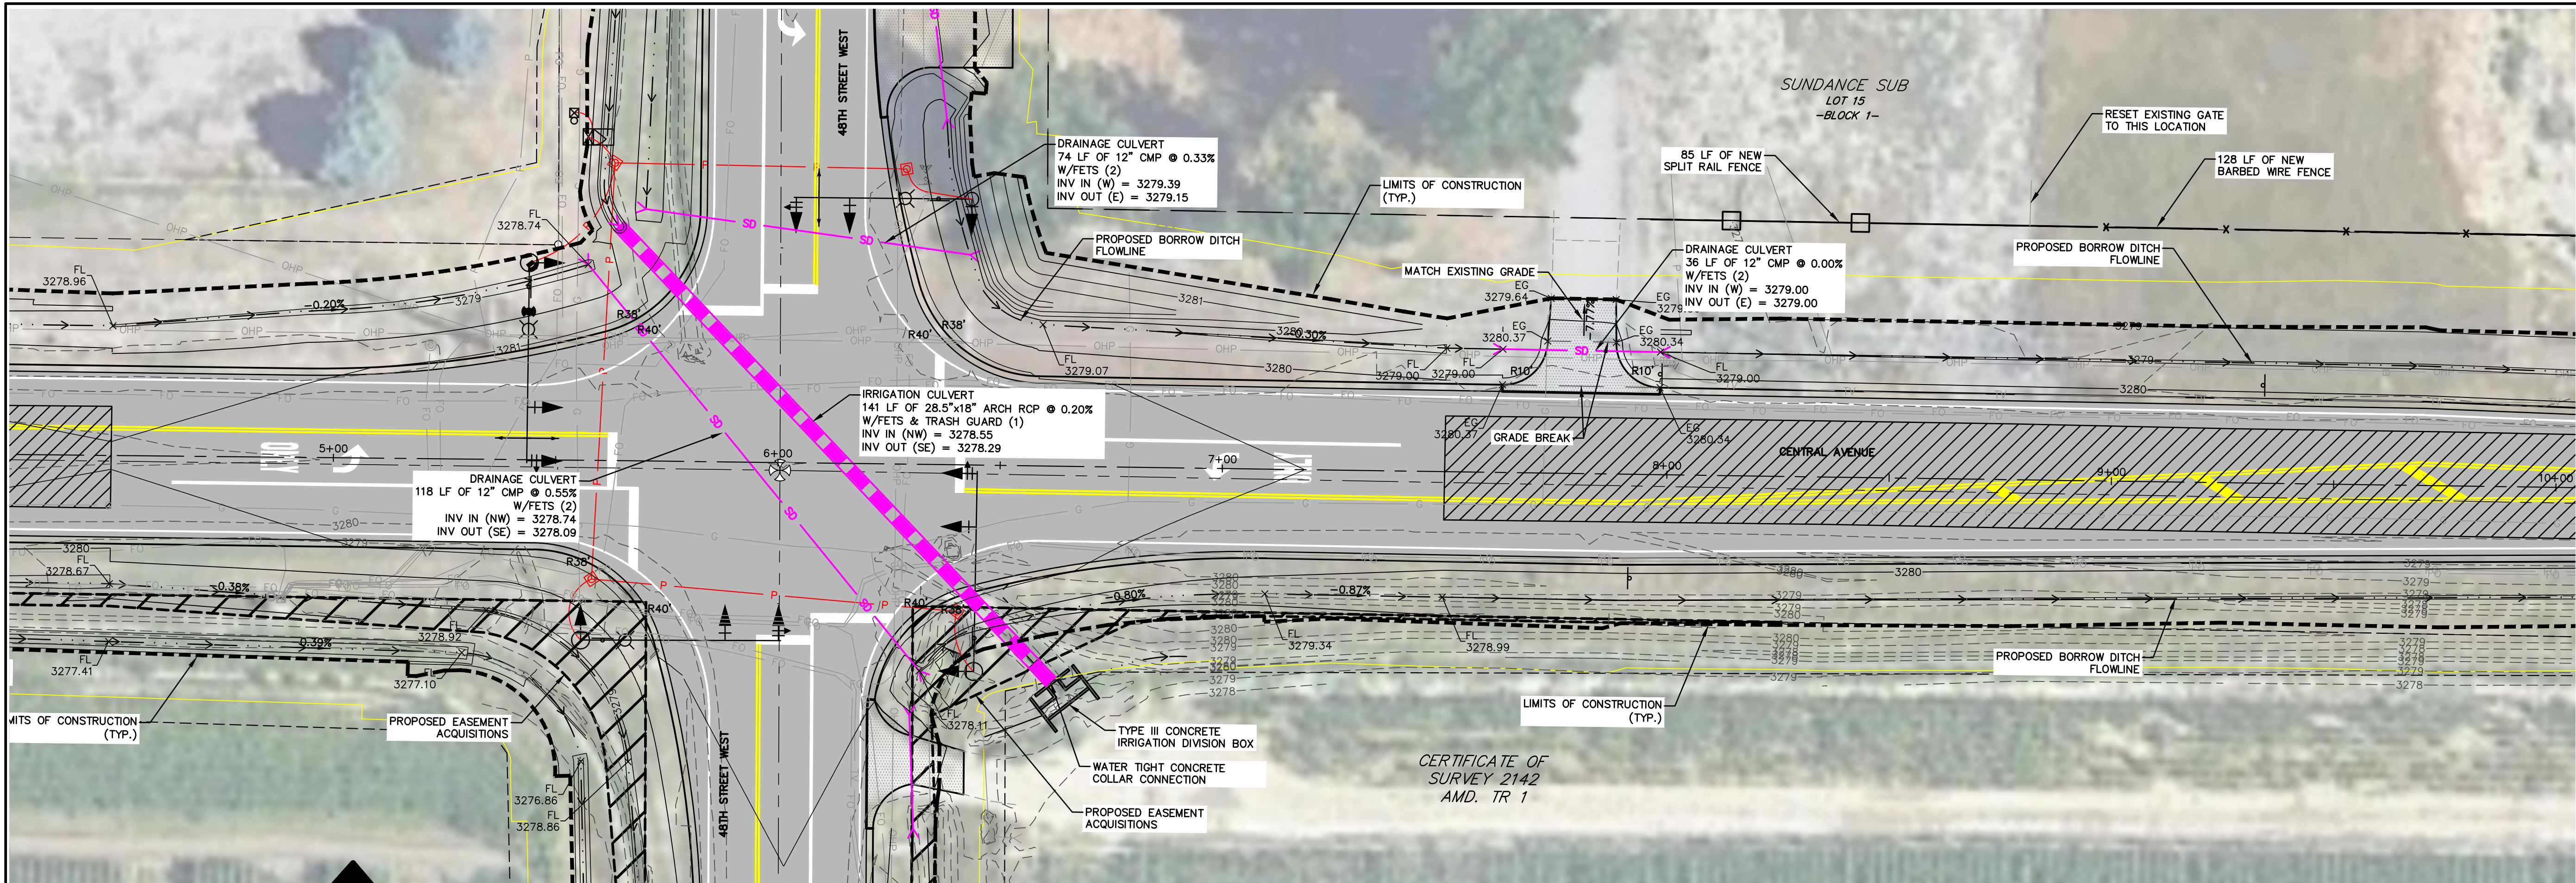

10 0 20 40
HORIZONTAL SCALE: 1" = 20'
VERTICAL SCALE: 1" = 5'

SCALE SHOWN IS ACCURATE WHEN
PRINTED ON 22X34 SHEET WITH 1:1
PLOT SCALE. DOUBLE HORIZONTAL
AND VERTICAL SCALES ON 11X17
SHEET WITH 1:2 PLOT SCALE.

CERTIFICATE OF
SURVEY 2142
AMD. TR 1

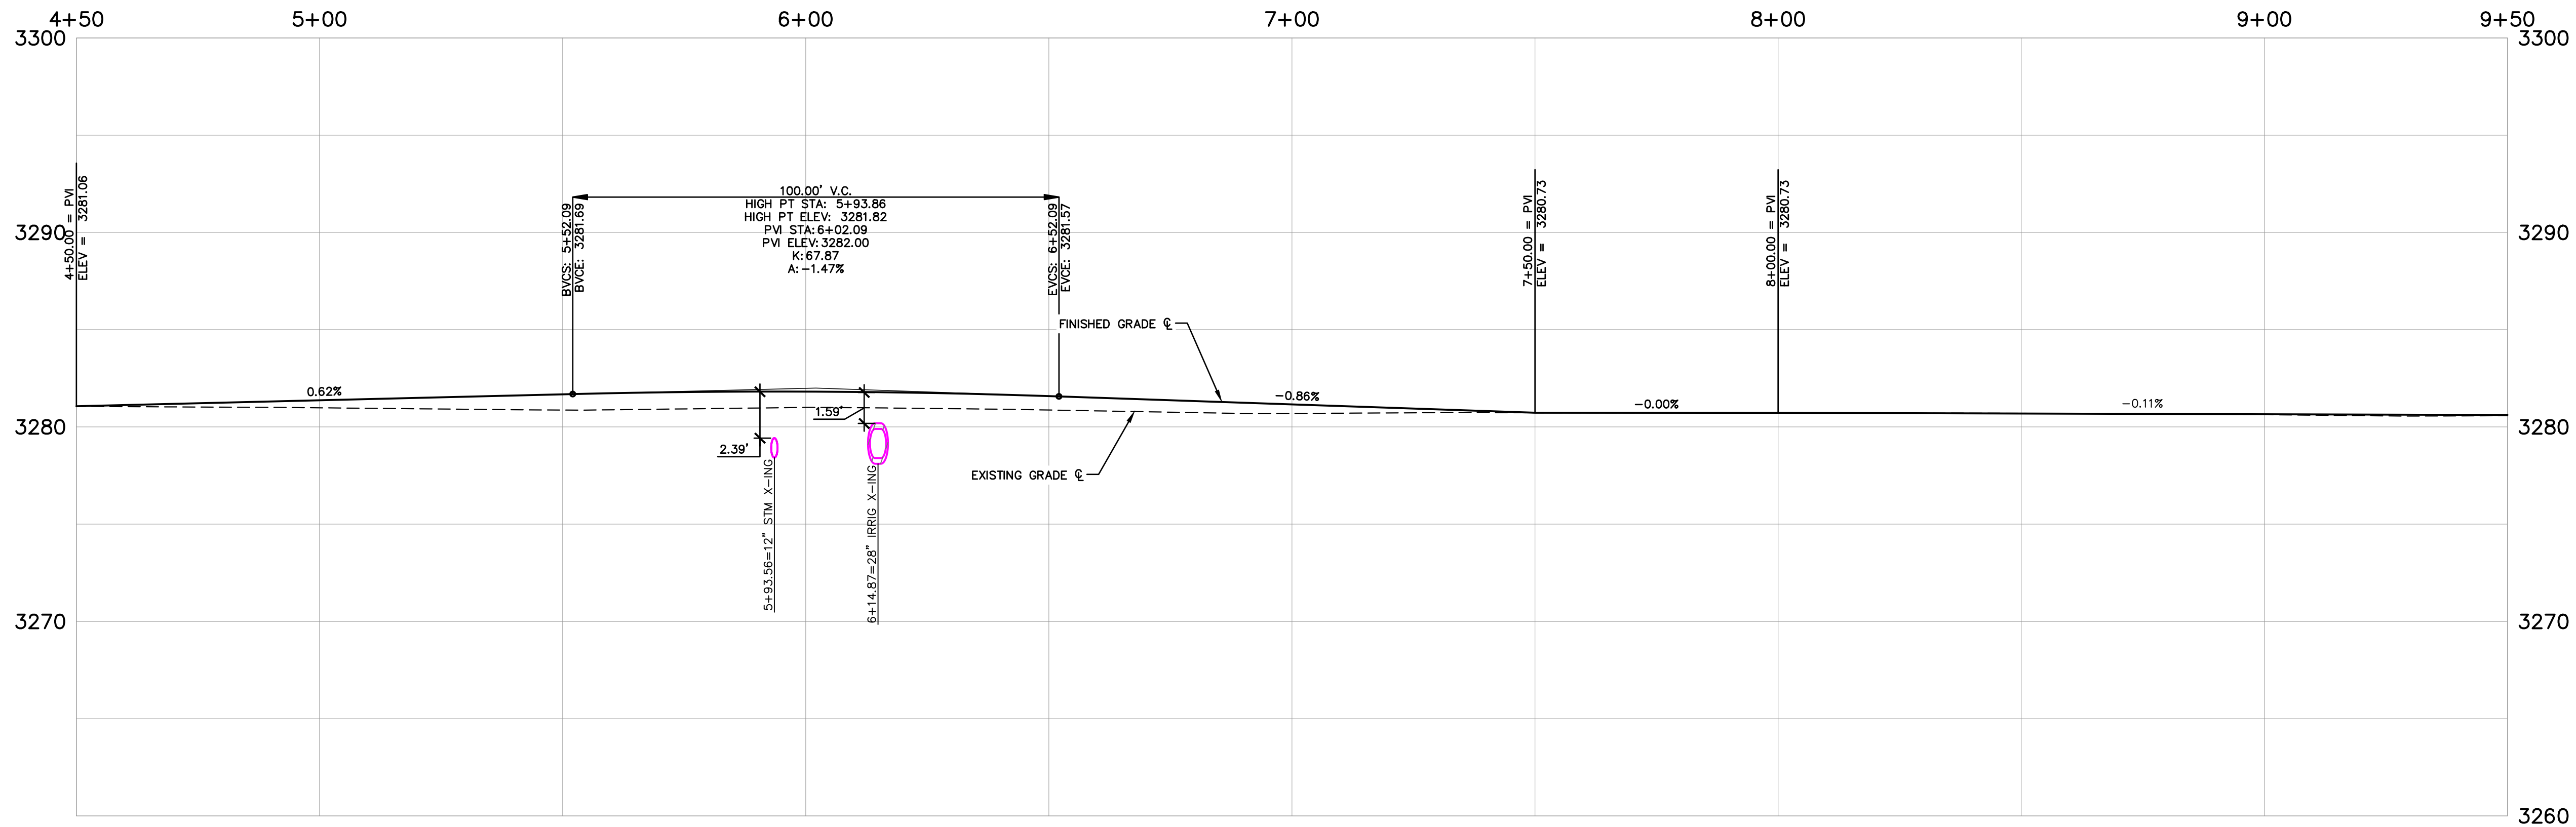

BIDDING PLANS



DRAWING HISTORY	
DATE	DESCRIPTION
04/29/25	PRELIMINARY FOR REVIEW
01/20/26	BIDDING SET
-	-
-	-
-	-
-	-
-	-
-	-
FILE: 21001_14_CENTRAL_PWP.DWG	
PROJECT NO: 21001.14	
CAD: HDY	
QUALITY ASSURANCE: DJC, ESC	

YELLOWSTONE CO. TASK ORDER 14

CENTRAL AVENUE & 48TH STREET WEST
INTERSECTION IMPROVEMENTS


BILLINGS, MONTANA

CENTRAL AVENUE PLAN & PROFILE STA. 4+50 TO 9+50

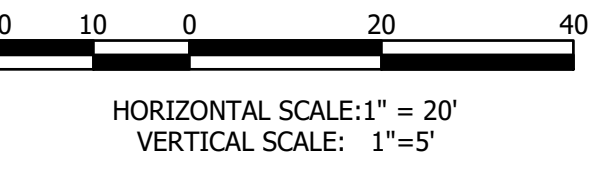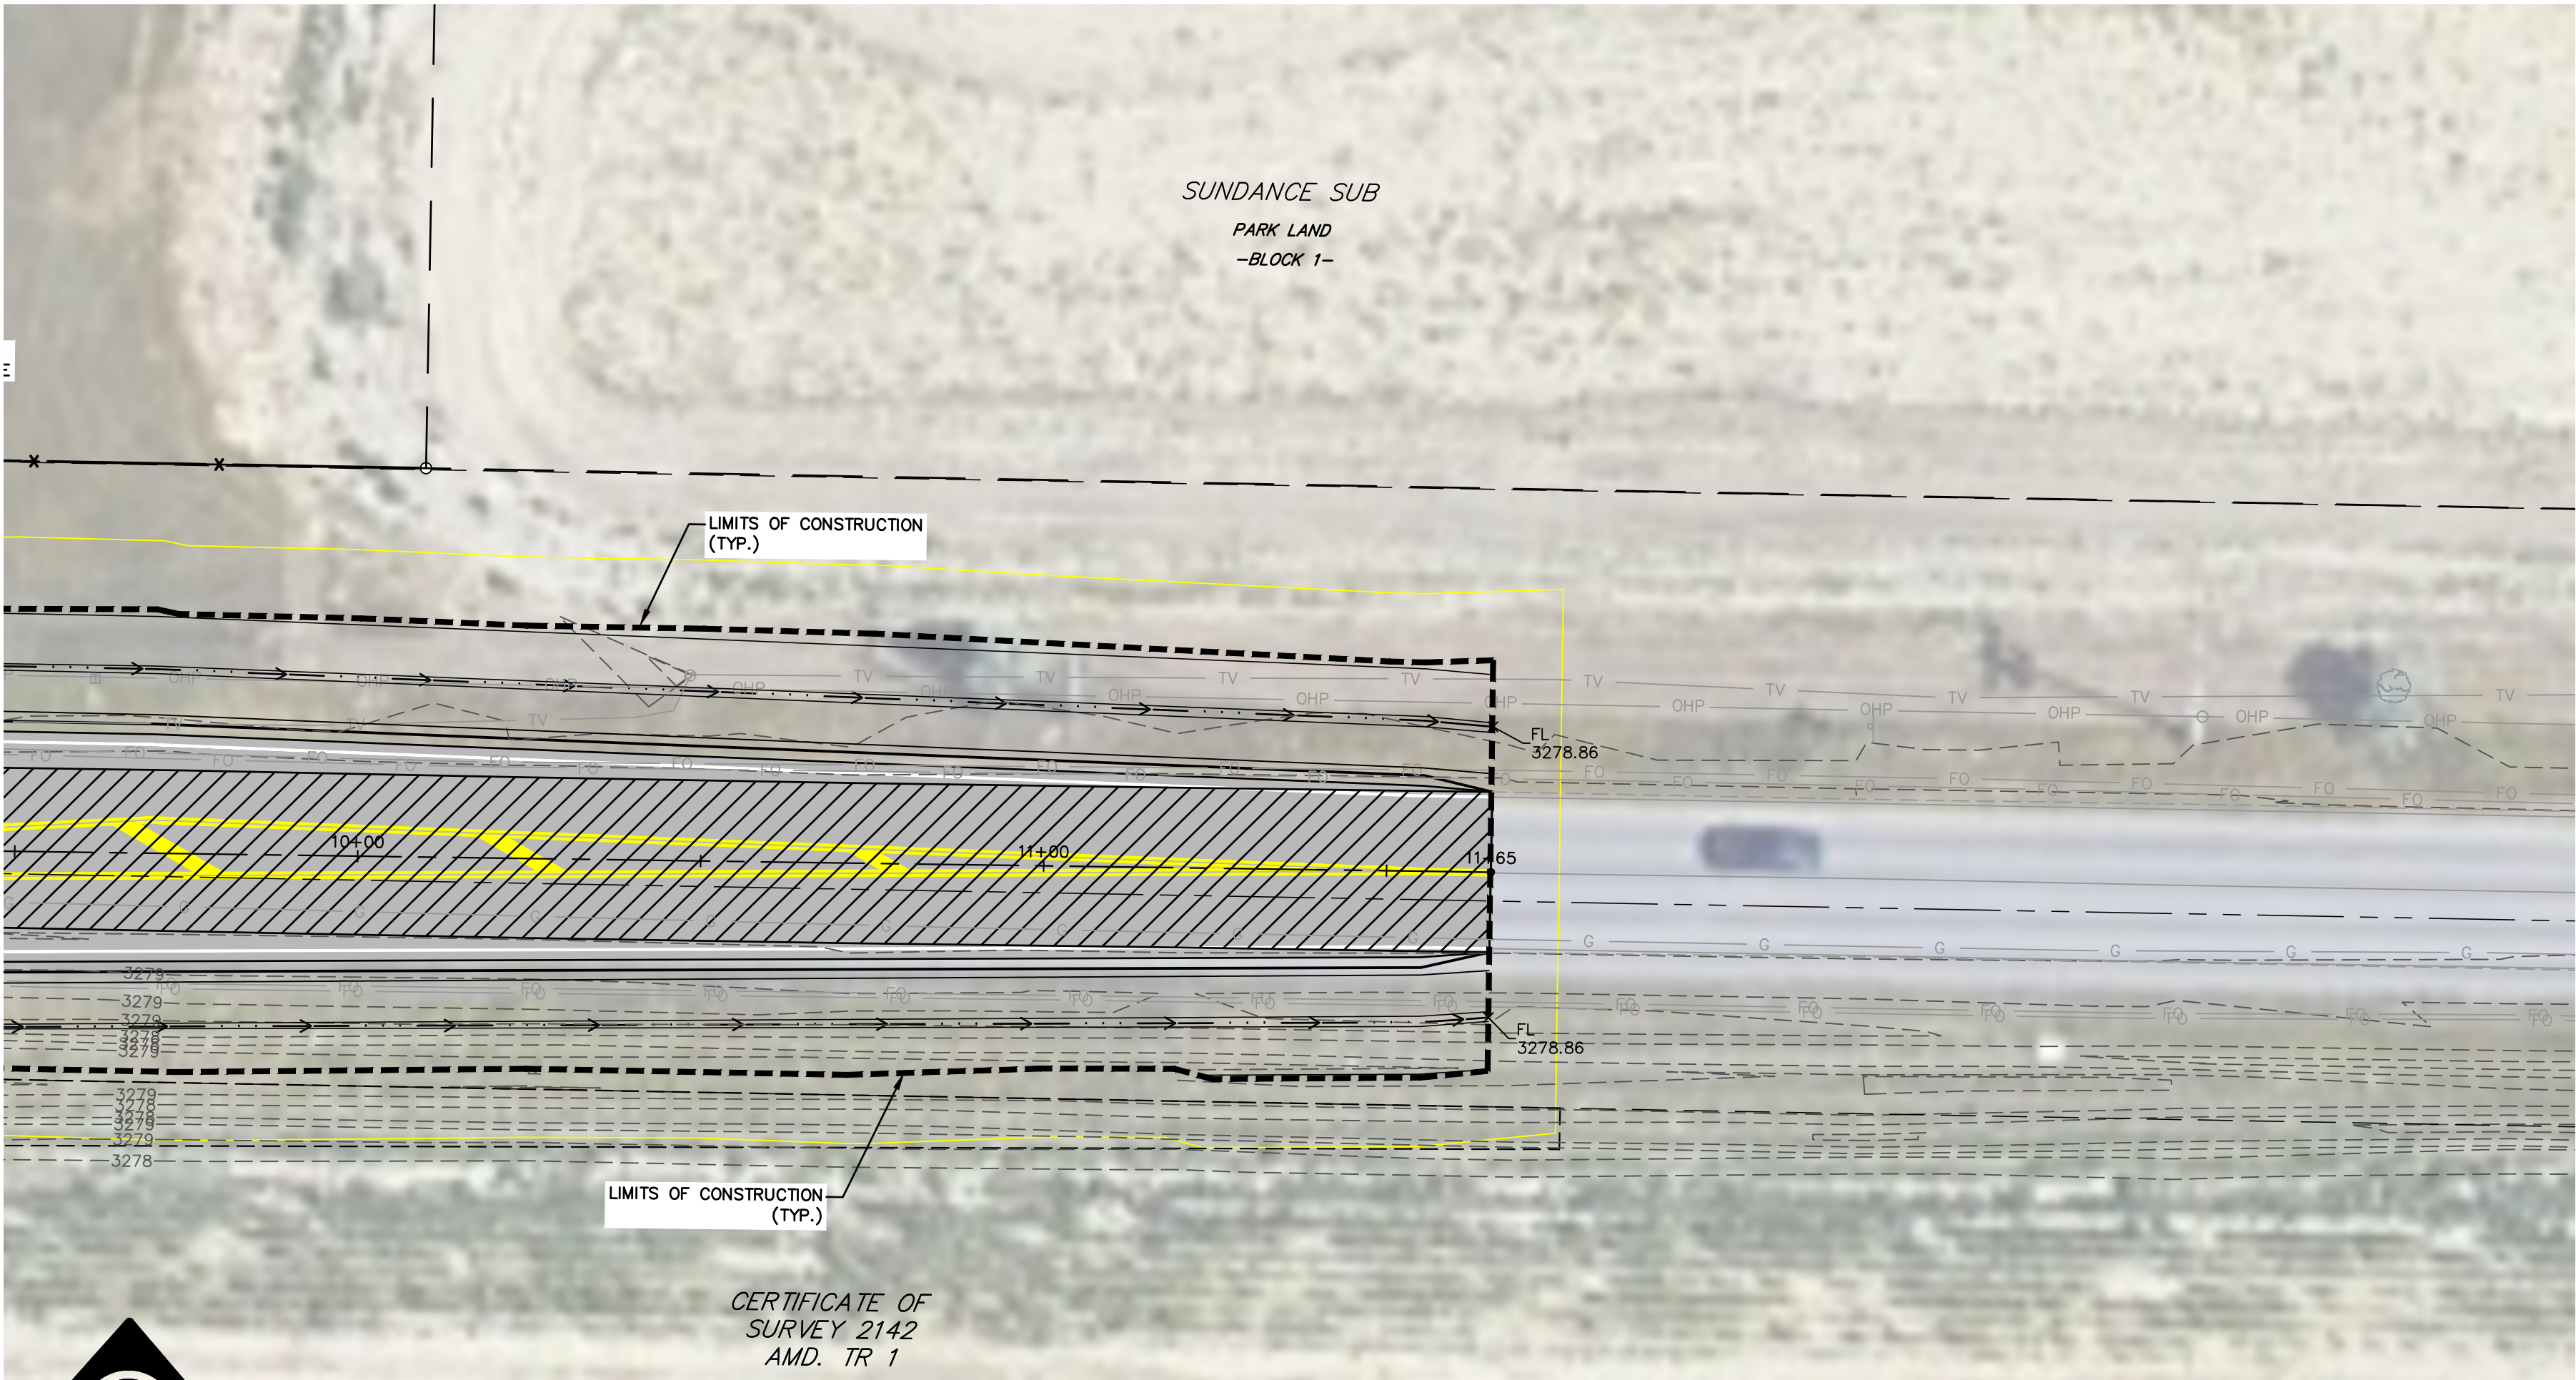

CERTIFICATE OF
SURVEY 2142
AMD. TR 1

SCALE SHOWN IS ACCURATE WHEN
PRINTED ON 22X34 SHEET WITH 1:1
PLOT SCALE. DOUBLE HORIZONTAL
AND VERTICAL SCALES ON 11X17
SHEET WITH 1:2 PLOT SCALE.


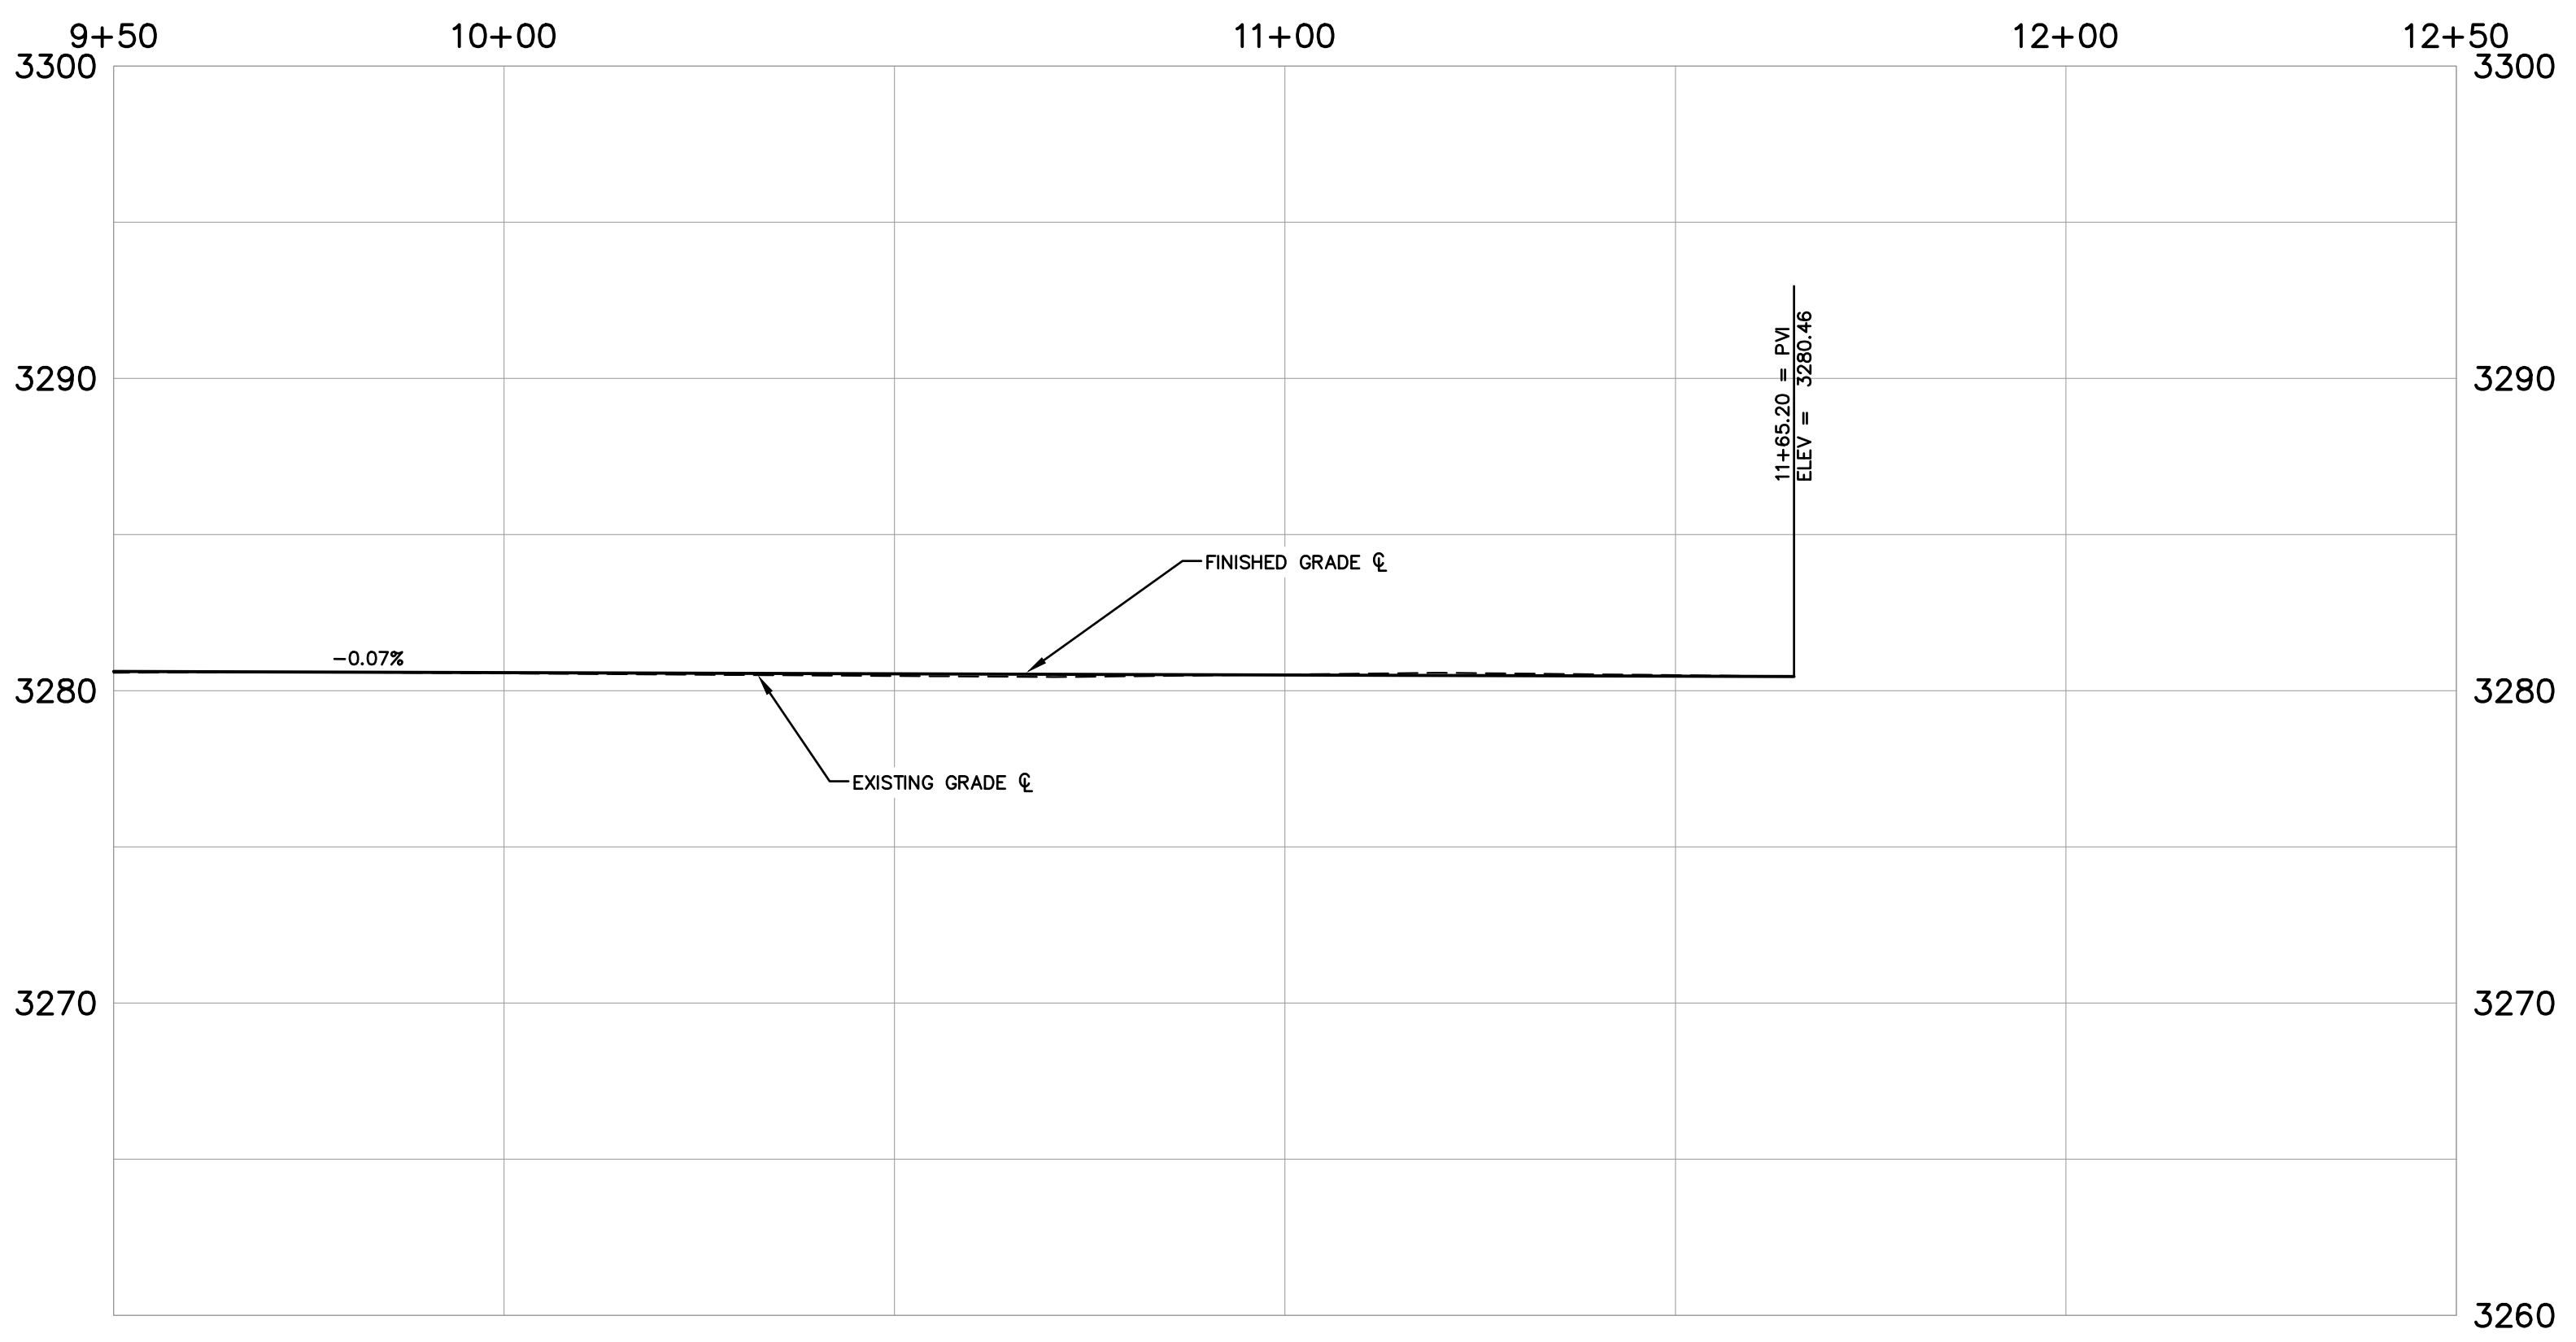


BIDDING PLANS


DRAWING HISTORY	
DATE	DESCRIPTION
04/29/25	PRELIMINARY FOR REVIEW
01/20/26	BIDDING SET
-	-
-	-
-	-
-	-
-	-
-	-
FILE: 21001_14_CENTRAL_PNP.DWG	
PROJECT NO: 21001.14	
CAD: HDY	
QUALITY ASSURANCE: DJC, ESC	

YELLOWSTONE CO. TASK ORDER 14
CENTRAL AVENUE & 48TH STREET WEST
INTERSECTION IMPROVEMENTS
BILLINGS, MONTANA
CENTRAL AVENUE PLAN & PROFILE STA. 9+50 TO 12+50



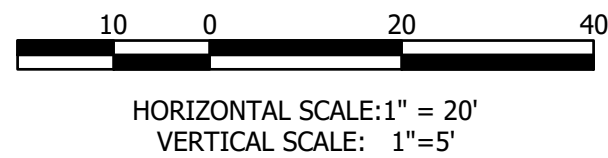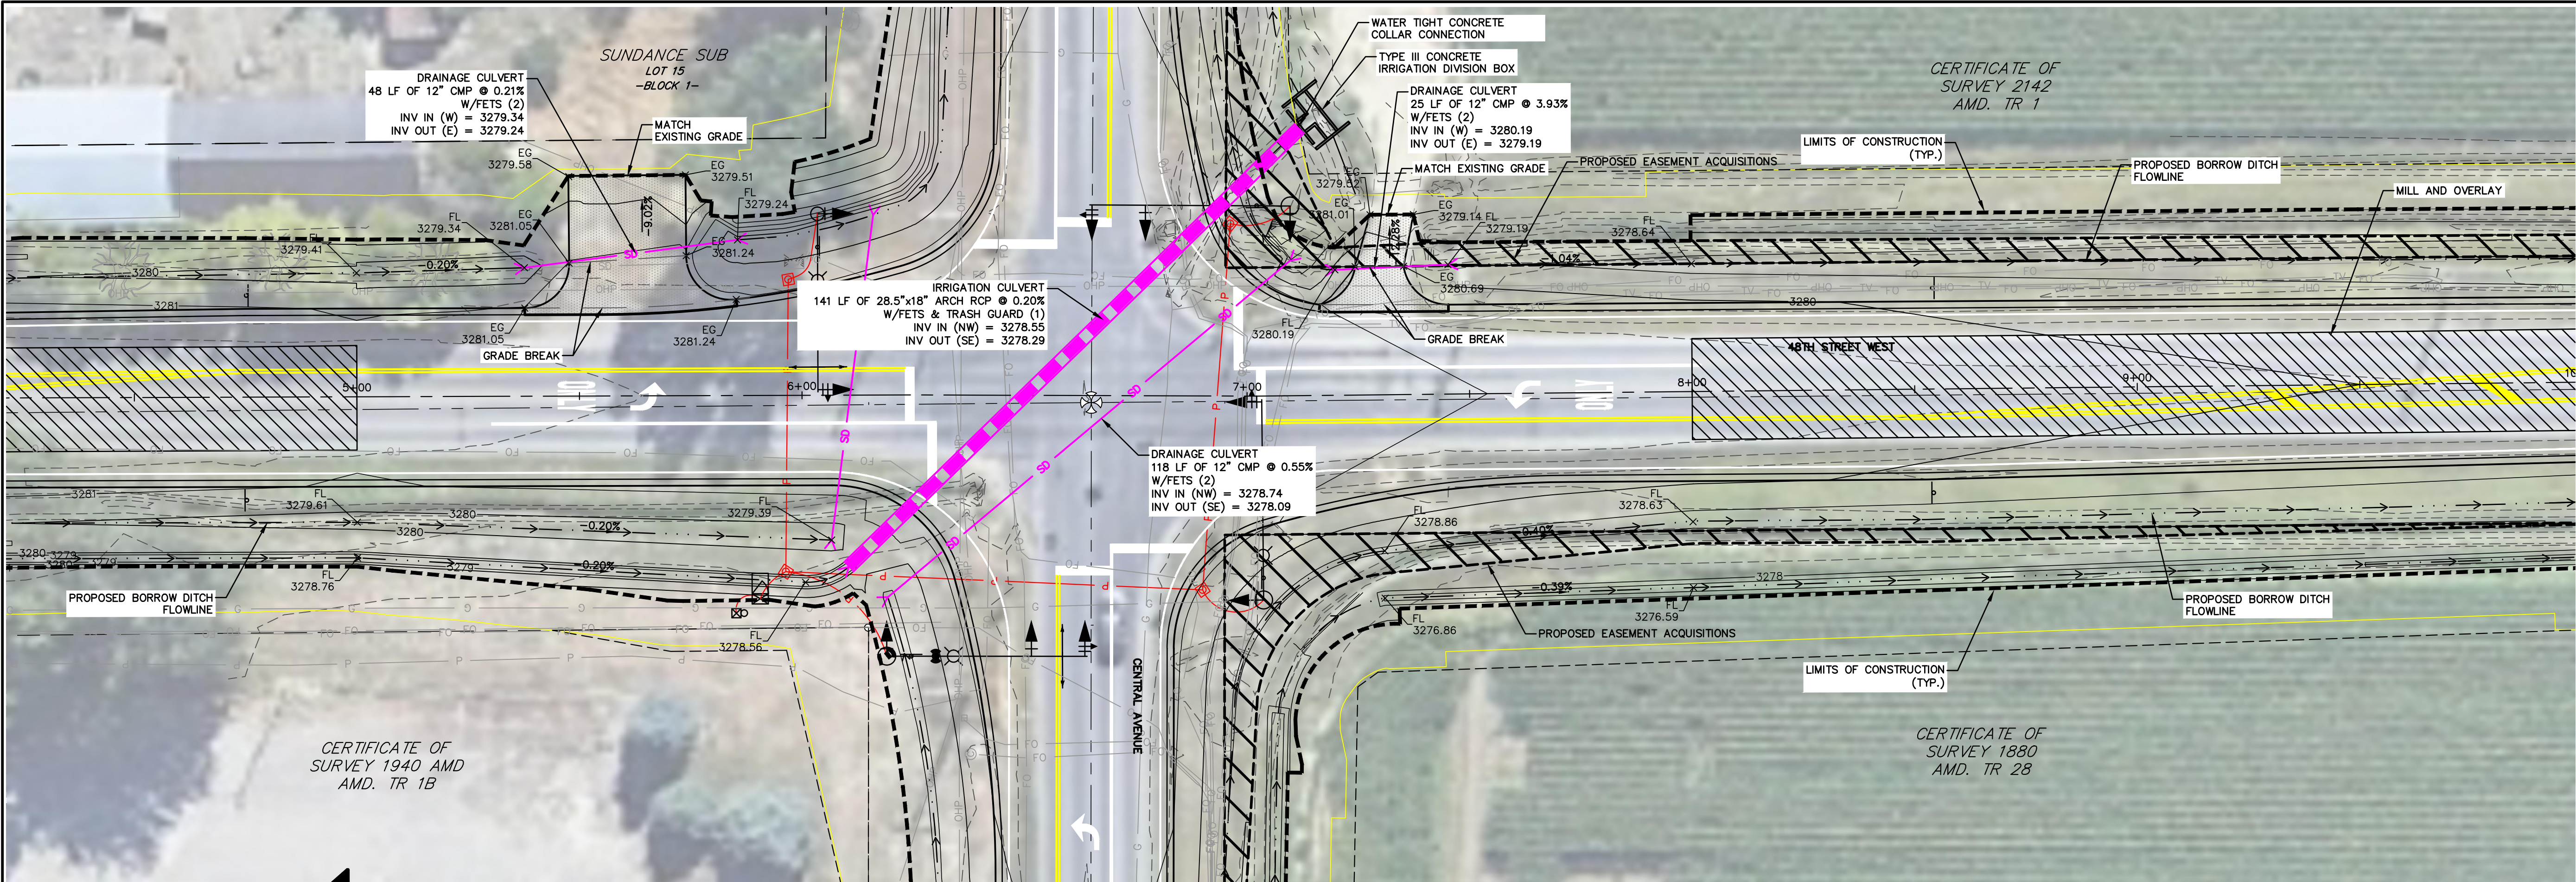

SCALE SHOWN IS ACCURATE WHEN
PRINTED ON 22X34 SHEET WITH 1:1
PLOT SCALE, DOUBLE HORIZONTAL
AND VERTICAL SCALES ON 11X17
SHEET WITH 1:2 PLOT SCALE.

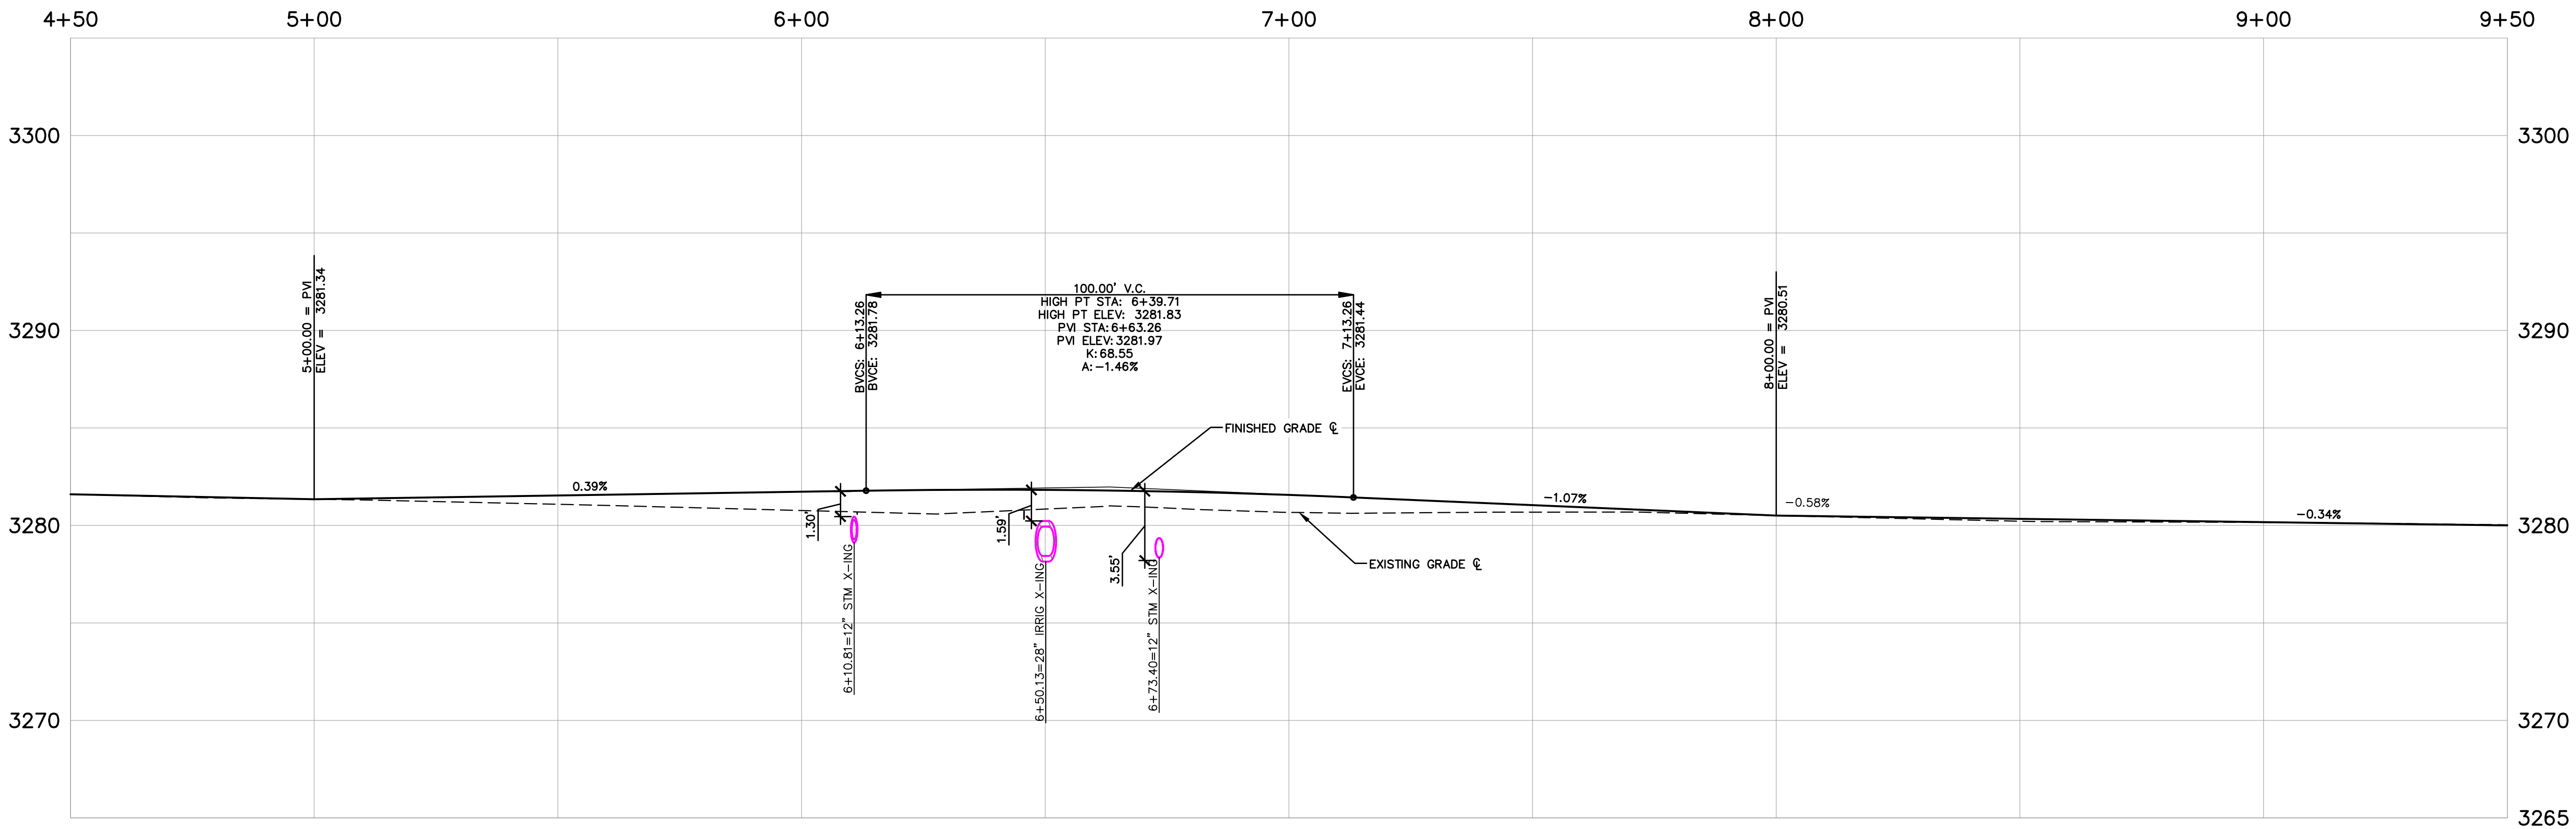

BIDDING PLANS

DRAWING HISTORY	
DATE	DESCRIPTION
04/29/25	PRELIMINARY FOR REVIEW
01/20/26	BIDDING SET
-	-
-	-
-	-
-	-
-	-
-	-
FILE: 21001_14_48TH_PNP.DWG	
PROJECT NO: 21001.14	
CAD: HDY	
QUALITY ASSURANCE: DJC, ESC	



YELLOWSTONE CO. TASK ORDER 14

CENTRAL AVENUE & 48TH STREET WEST
INTERSECTION IMPROVEMENTS


BILLINGS, MONTANA

48TH STREET PLAN & PROFILE STA. 4+50 TO 9+50



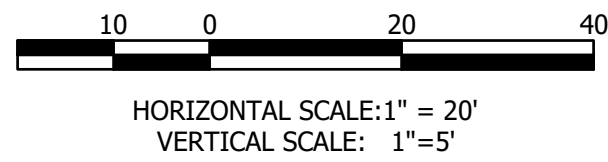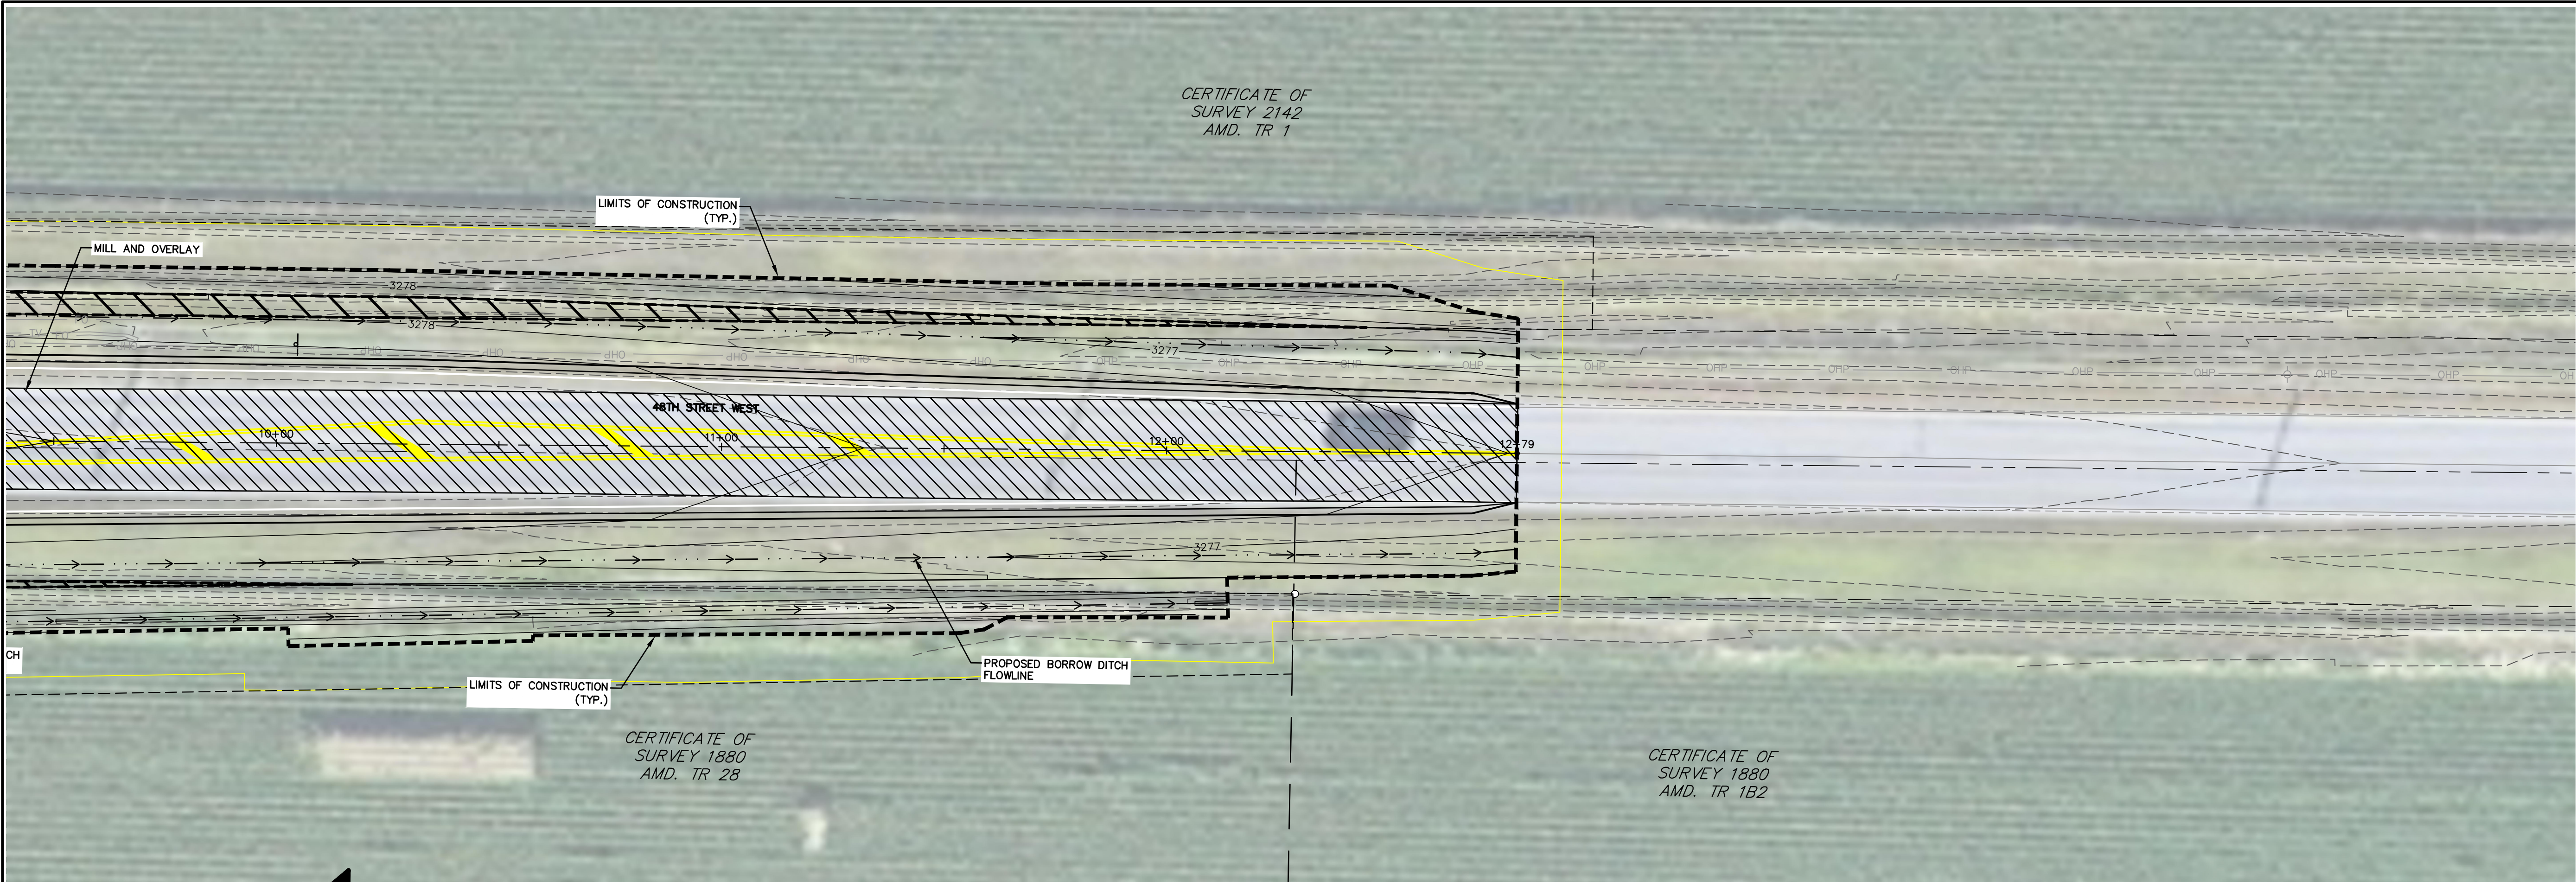

SCALE SHOWN IS ACCURATE WHEN PRINTED ON 22X34 SHEET WITH 1:1 PLOT SCALE, DOUBLE HORIZONTAL AND VERTICAL SCALES ON 11X17 SHEET WITH 1:2 PLOT SCALE.

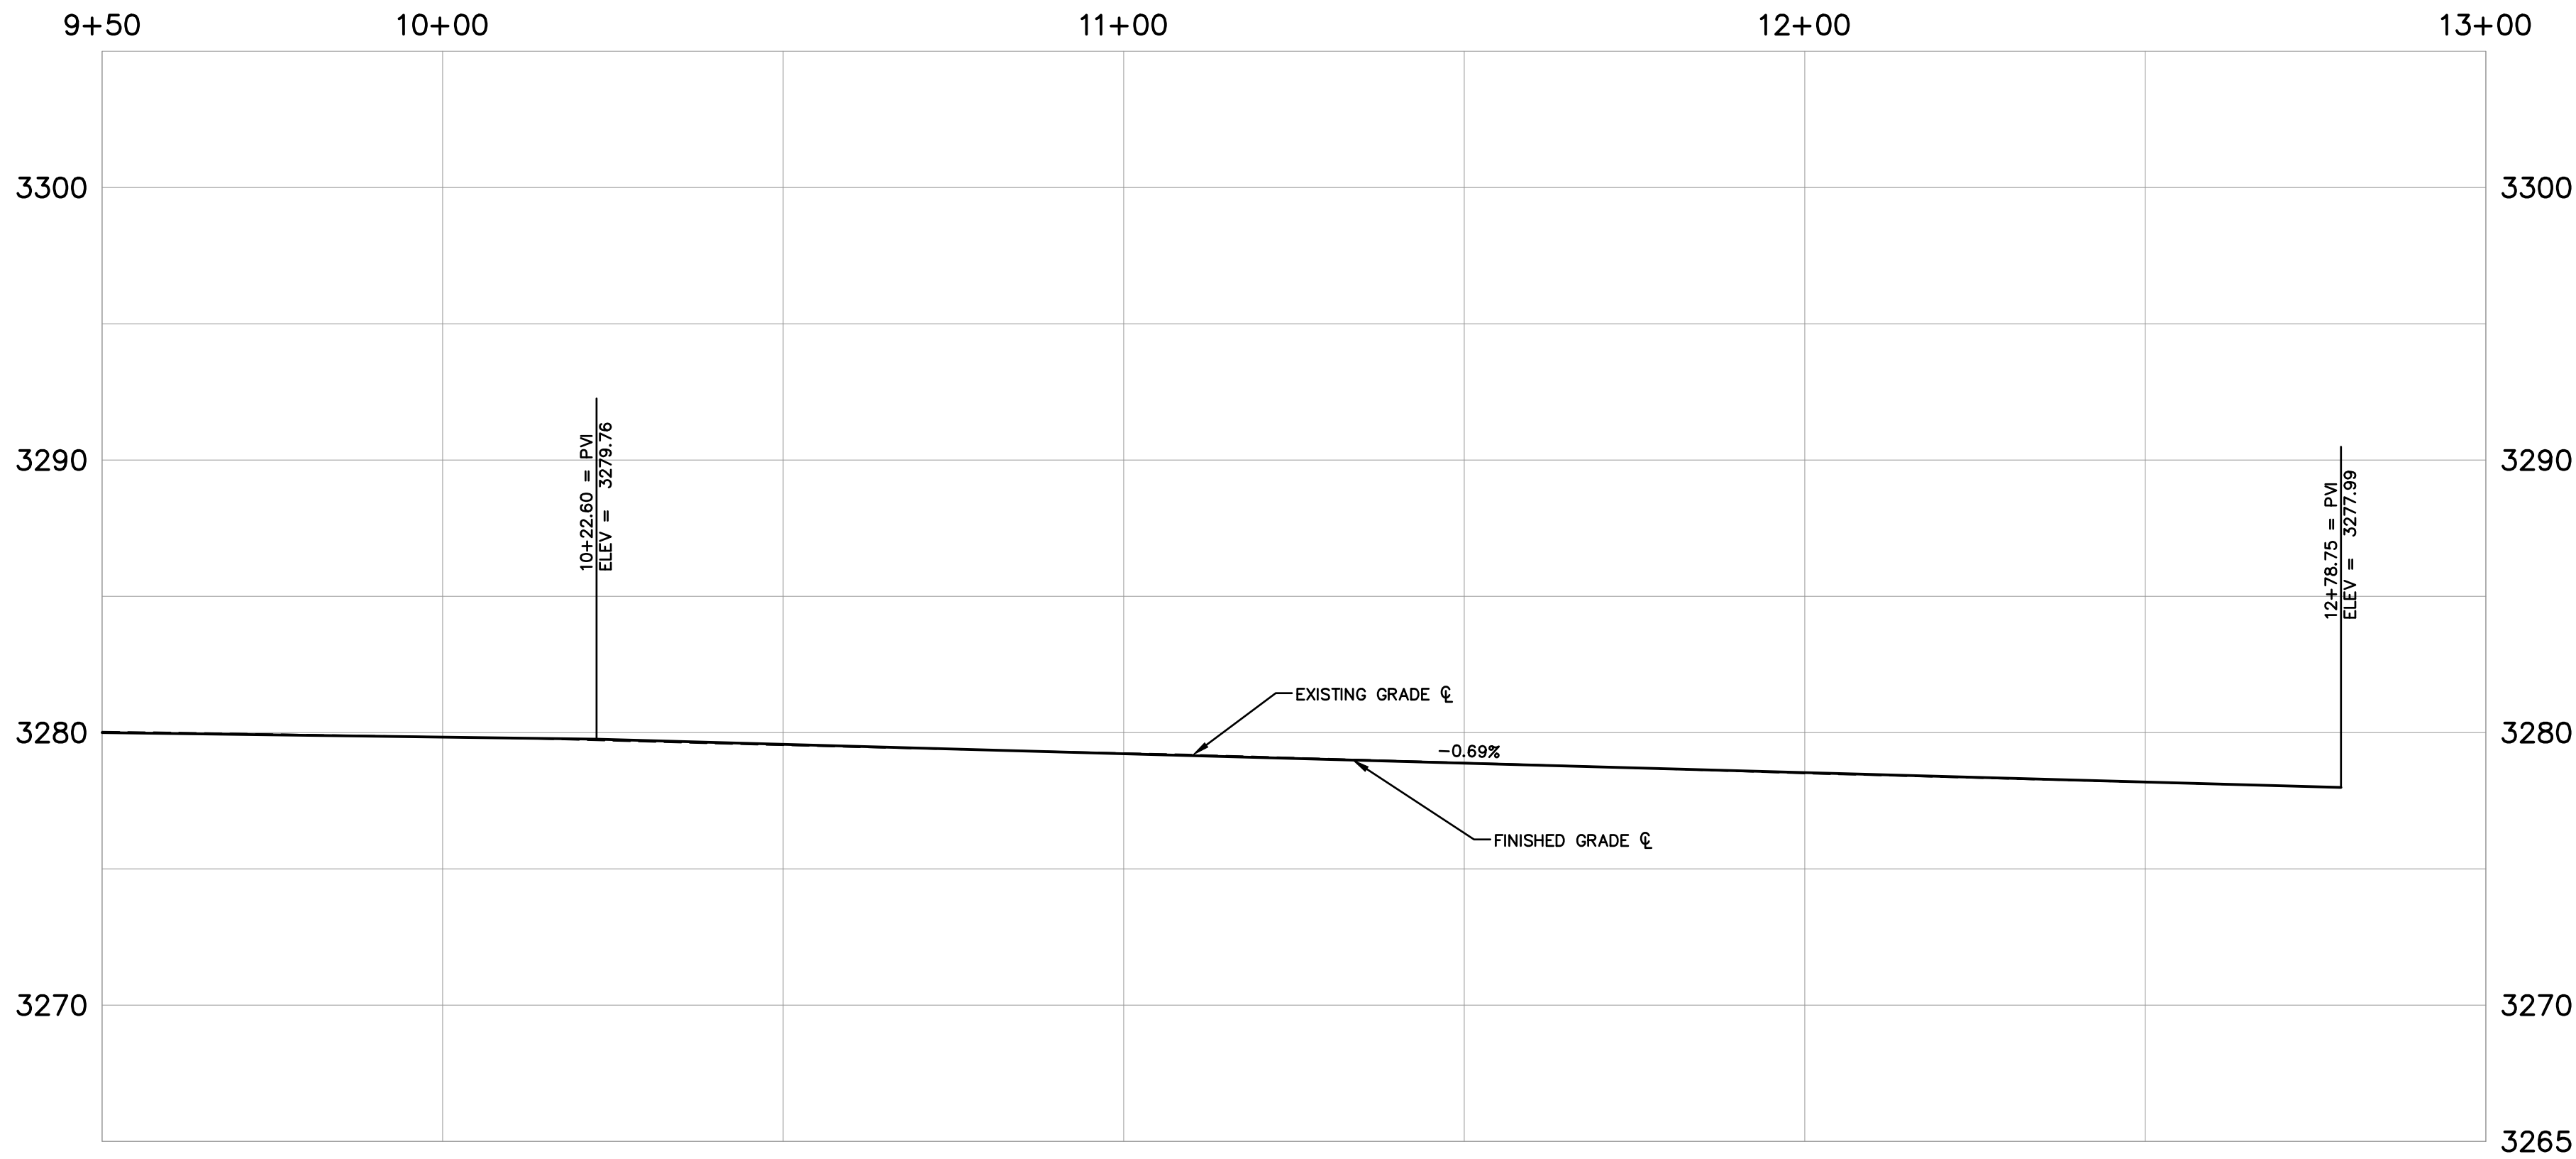

BIDDING PLANS

DRAWING HISTORY	
DATE	DESCRIPTION
04/29/25	PRELIMINARY FOR REVIEW
01/20/26	BIDDING SET
-	-
-	-
-	-
-	-
-	-
FILE: 21001_14_48TH_PNP.DWG	
PROJECT NO: 21001.14	
CAD: HDY	
QUALITY ASSURANCE: DJC, ESC	





















YELLOWSTONE CO. TASK ORDER 14

CENTRAL AVENUE & 48TH STREET WEST
INTERSECTION IMPROVEMENTS

BILLINGS, MONTANA

48TH STREET PLAN & PROFILE STA. 9+50 TO 13+00

CENTRAL AVENUE

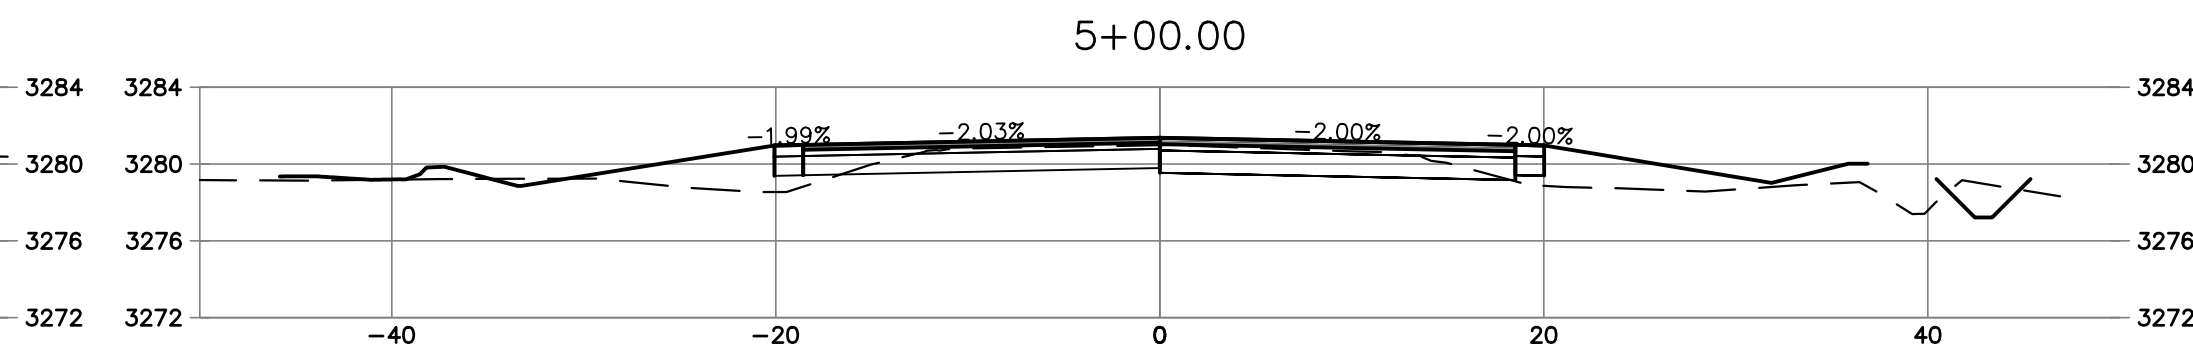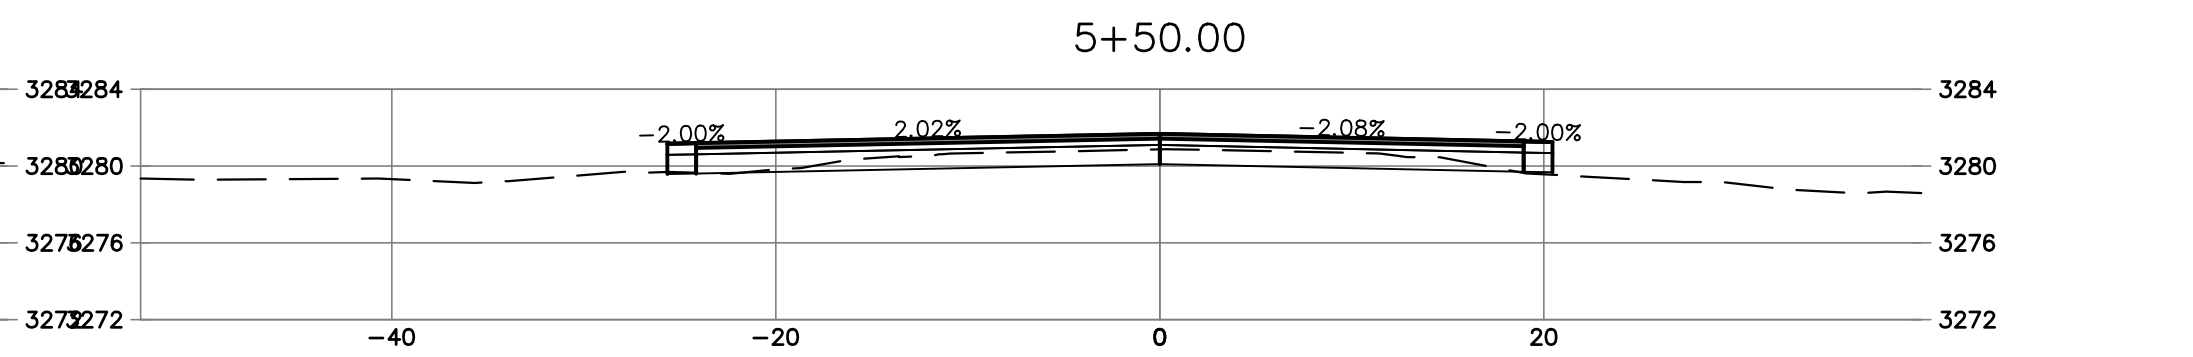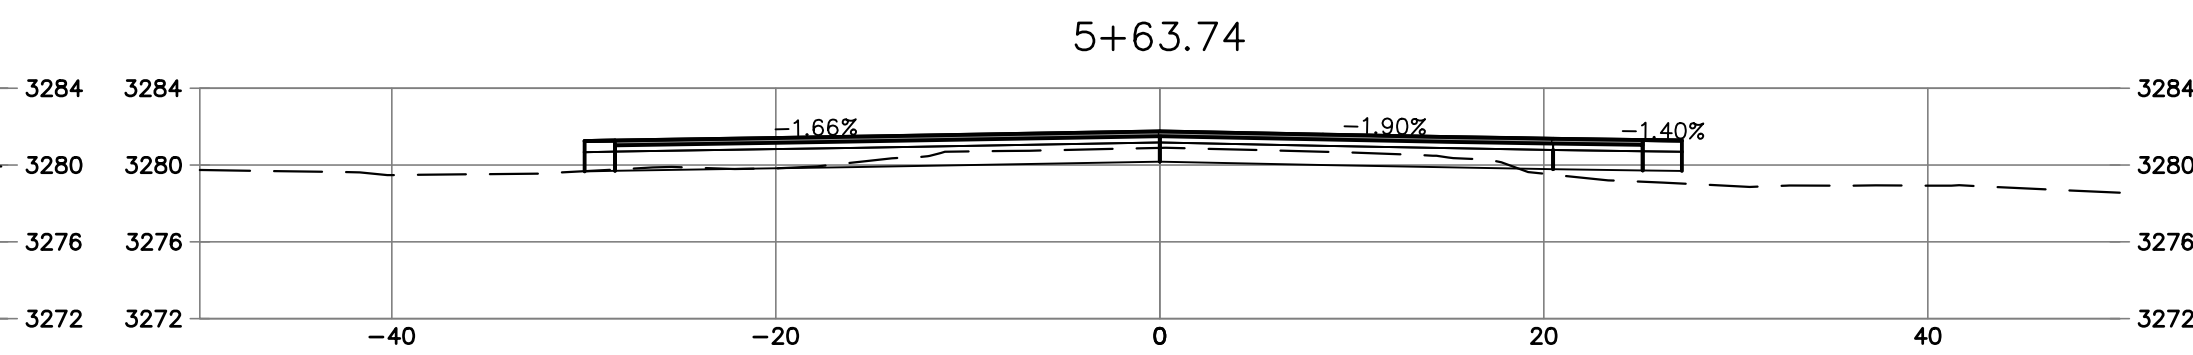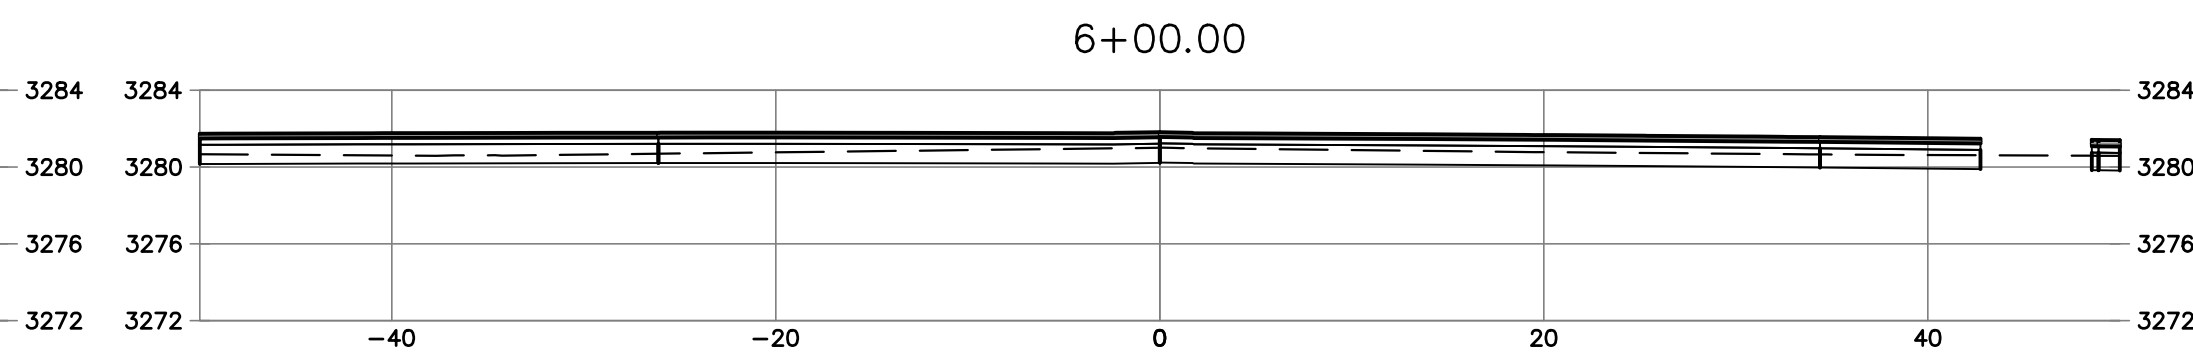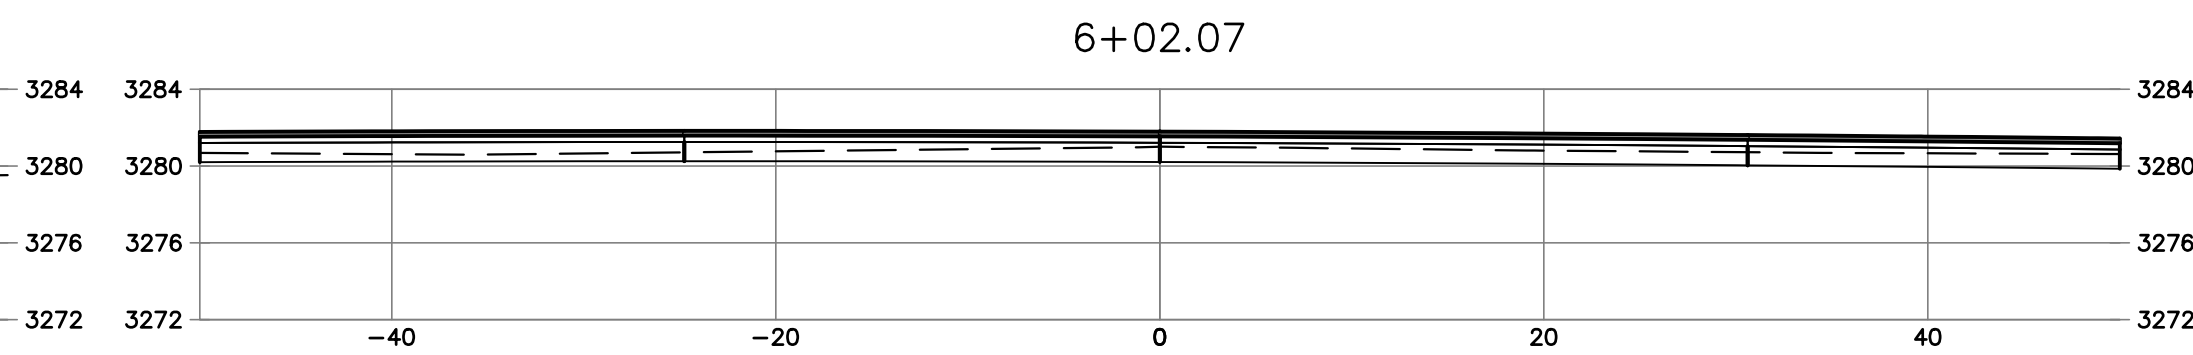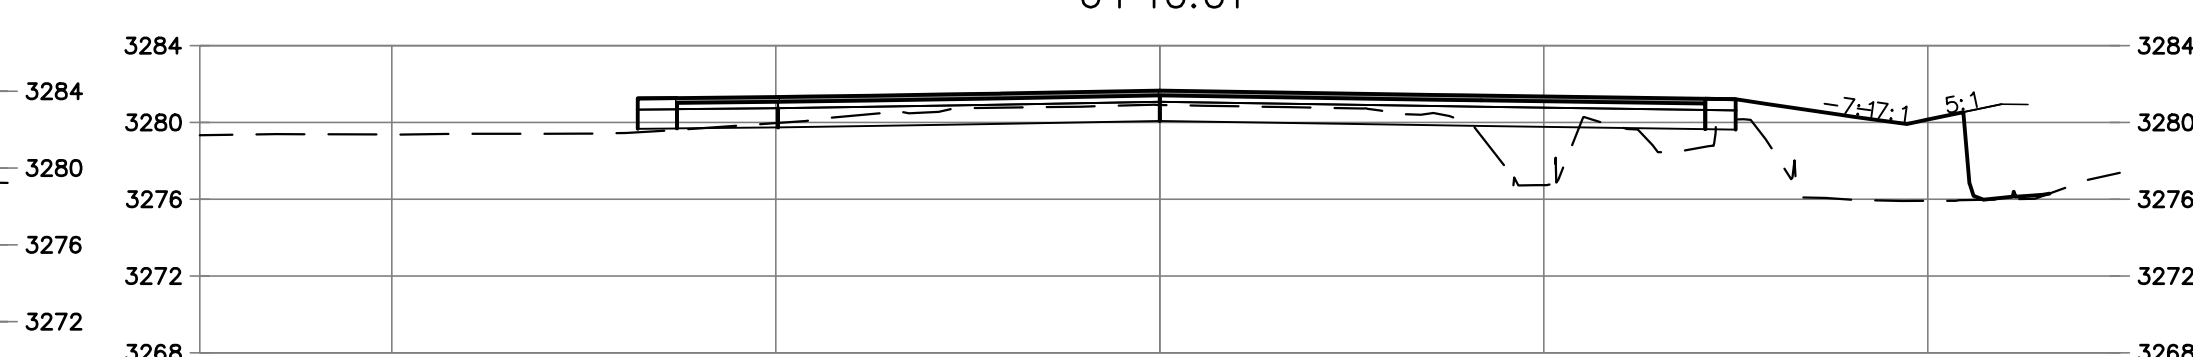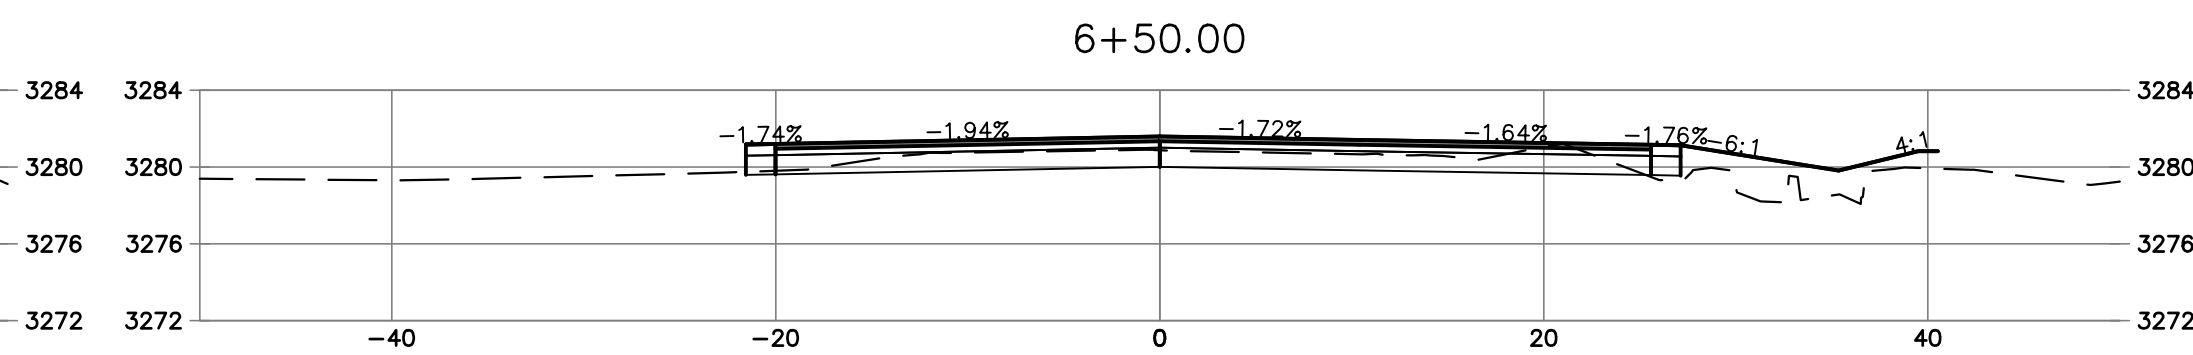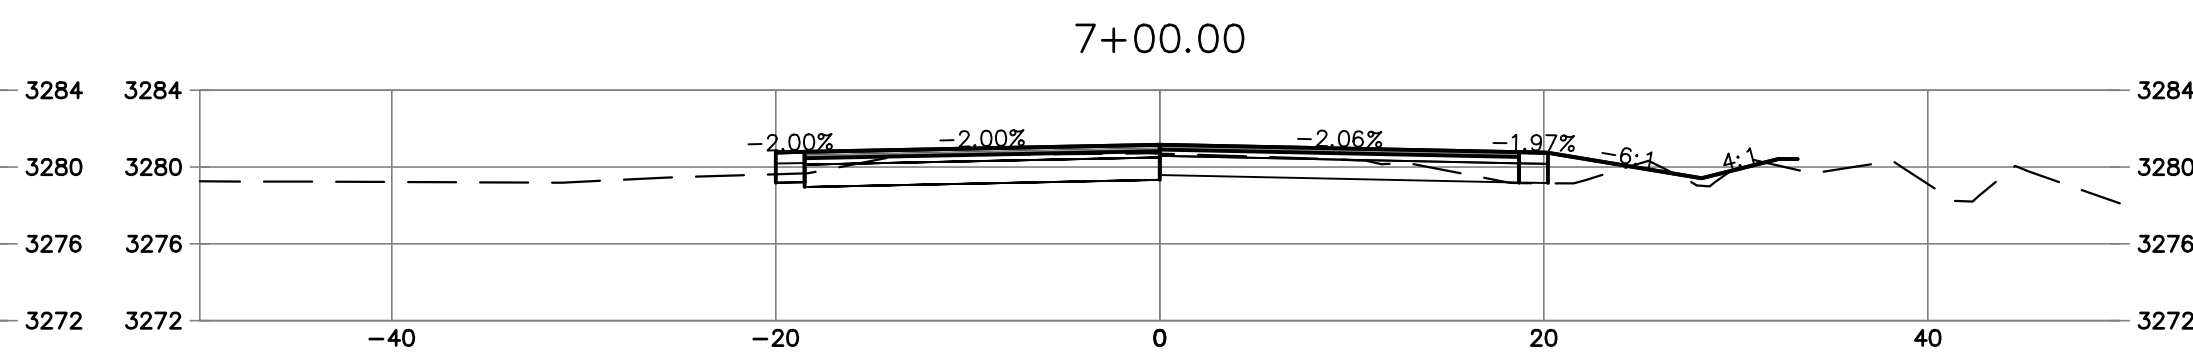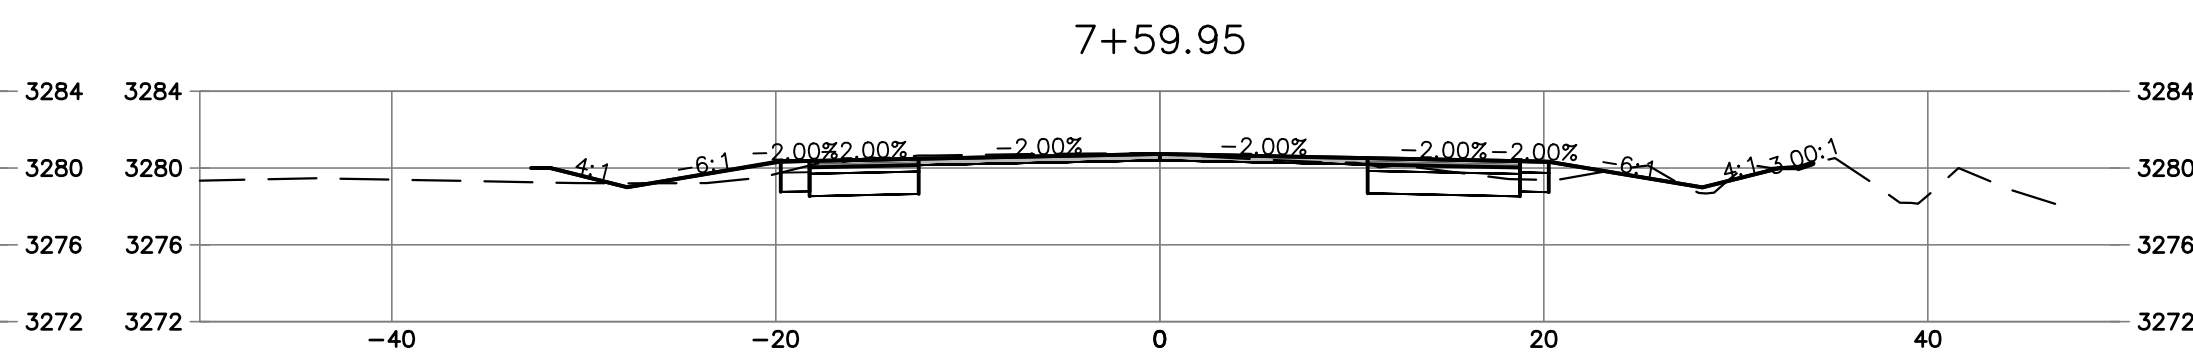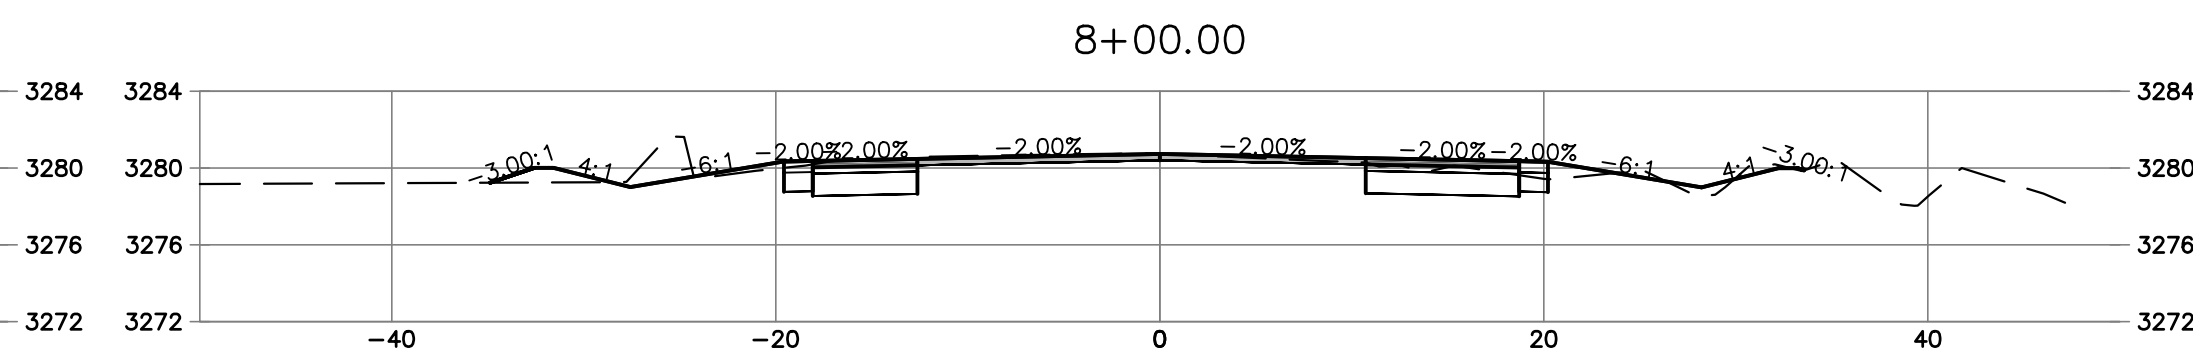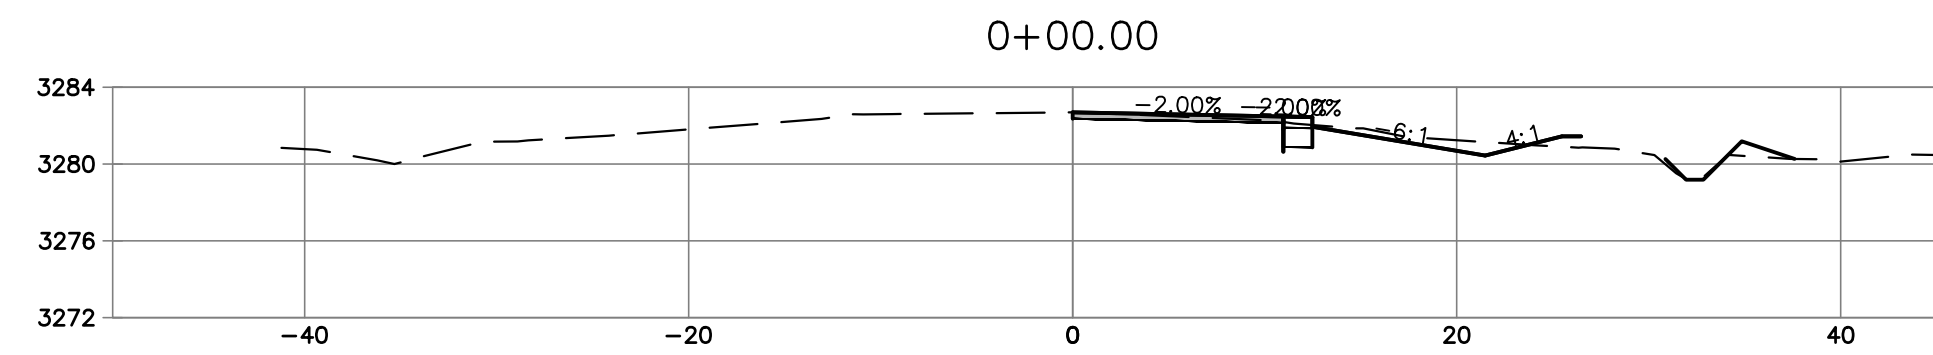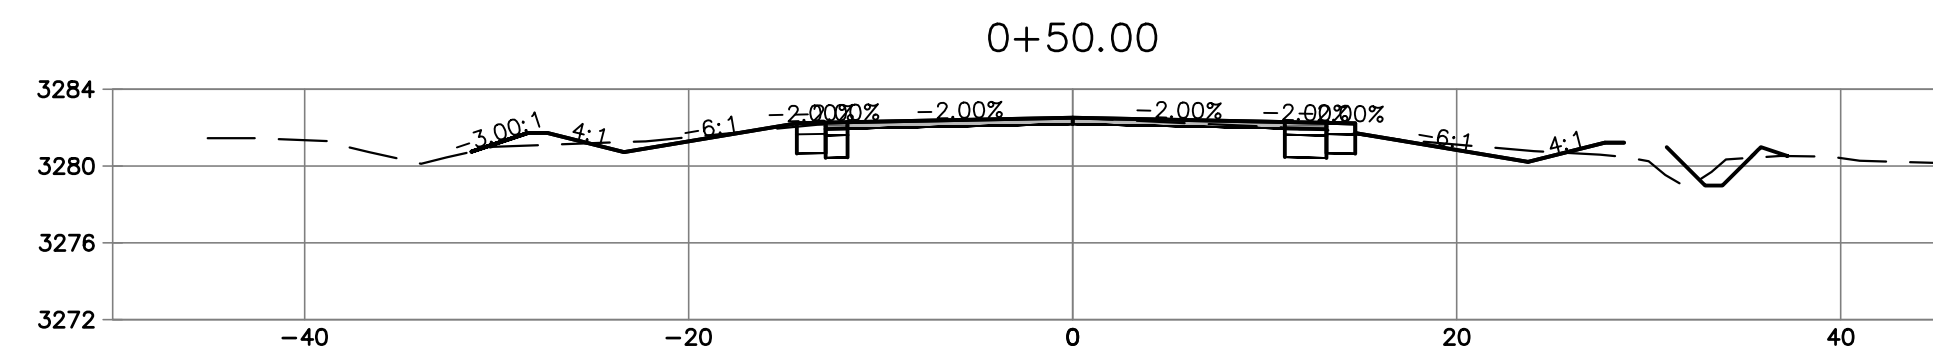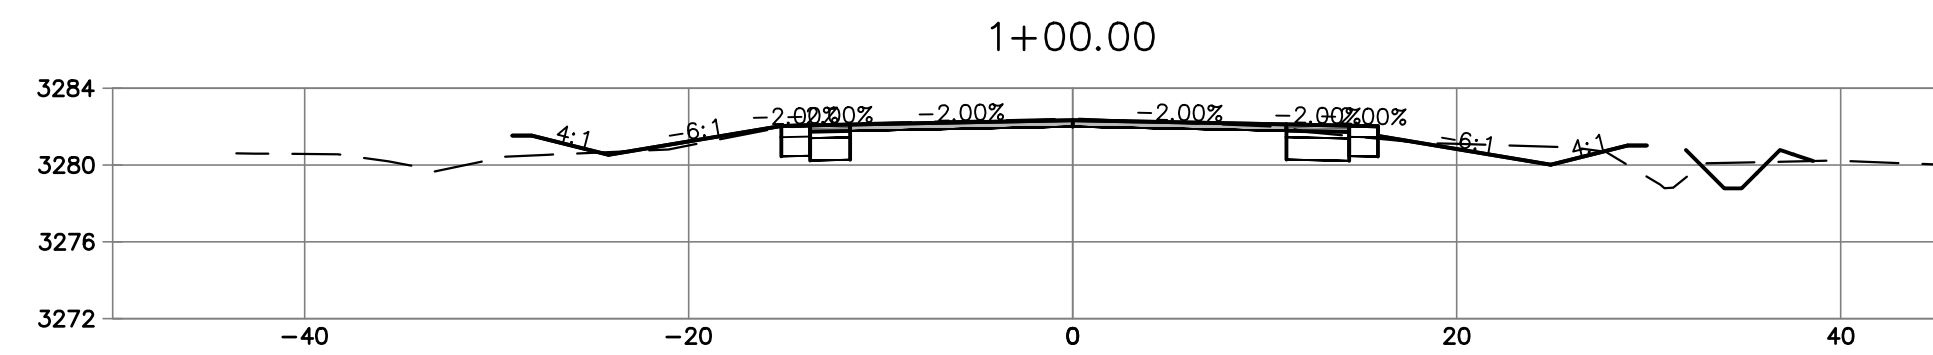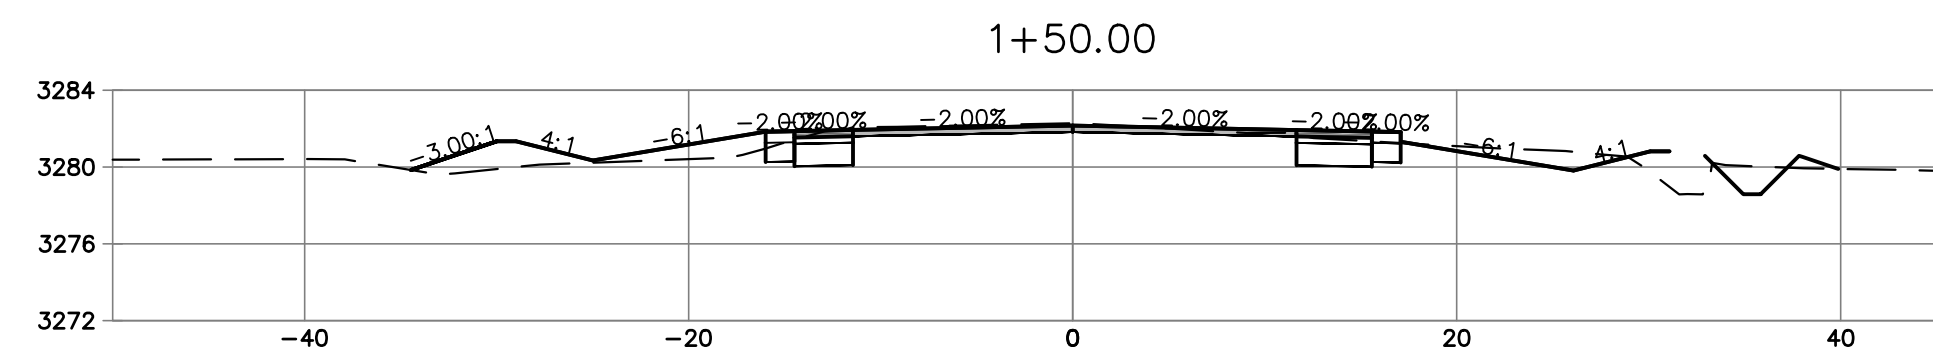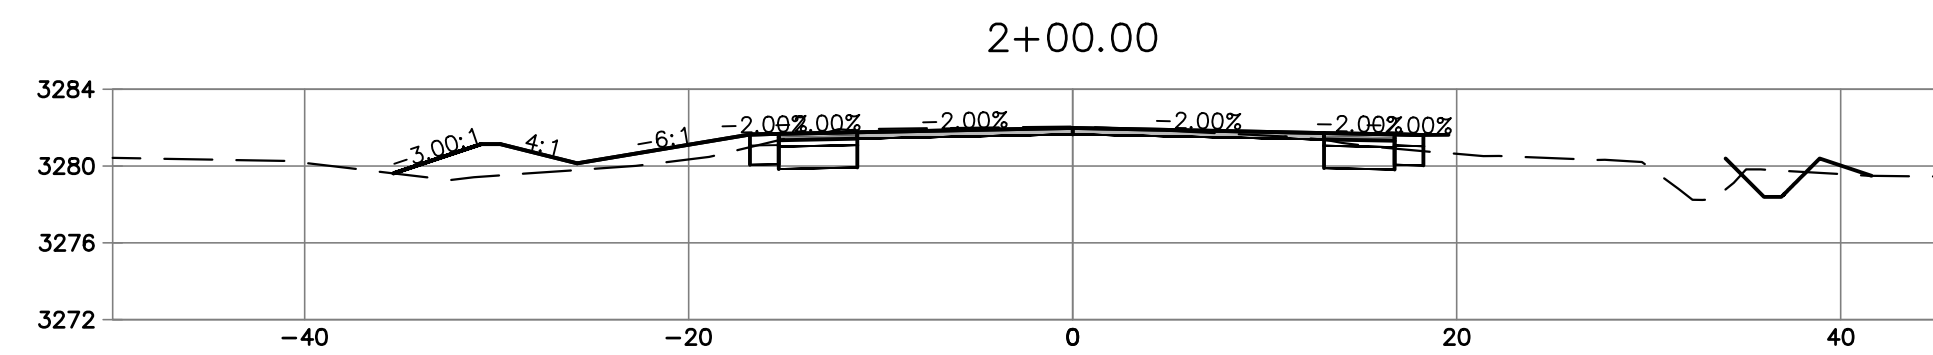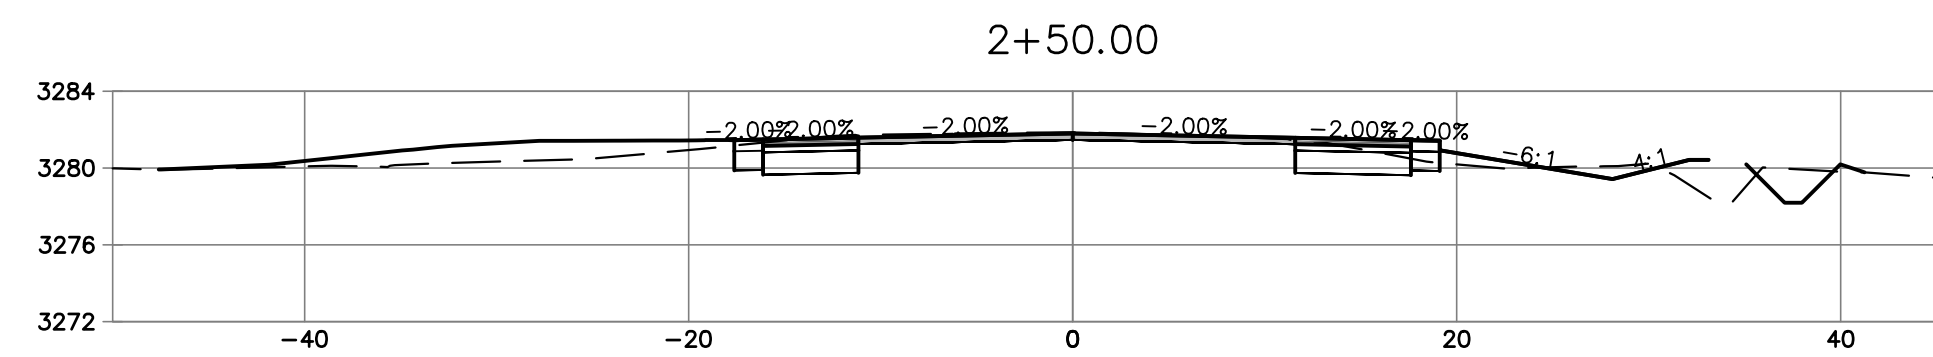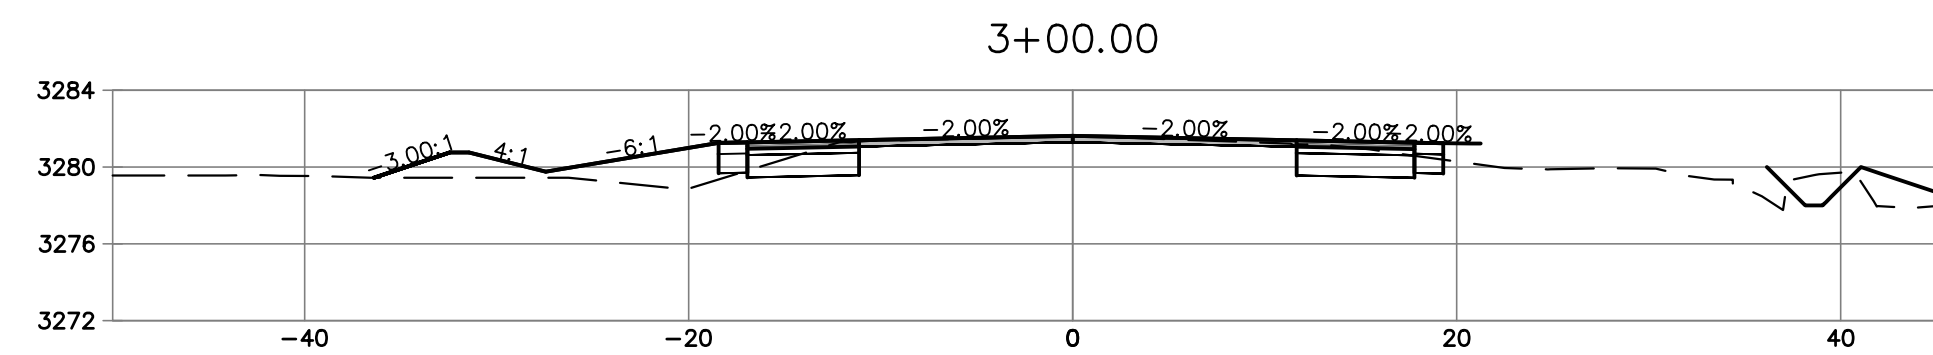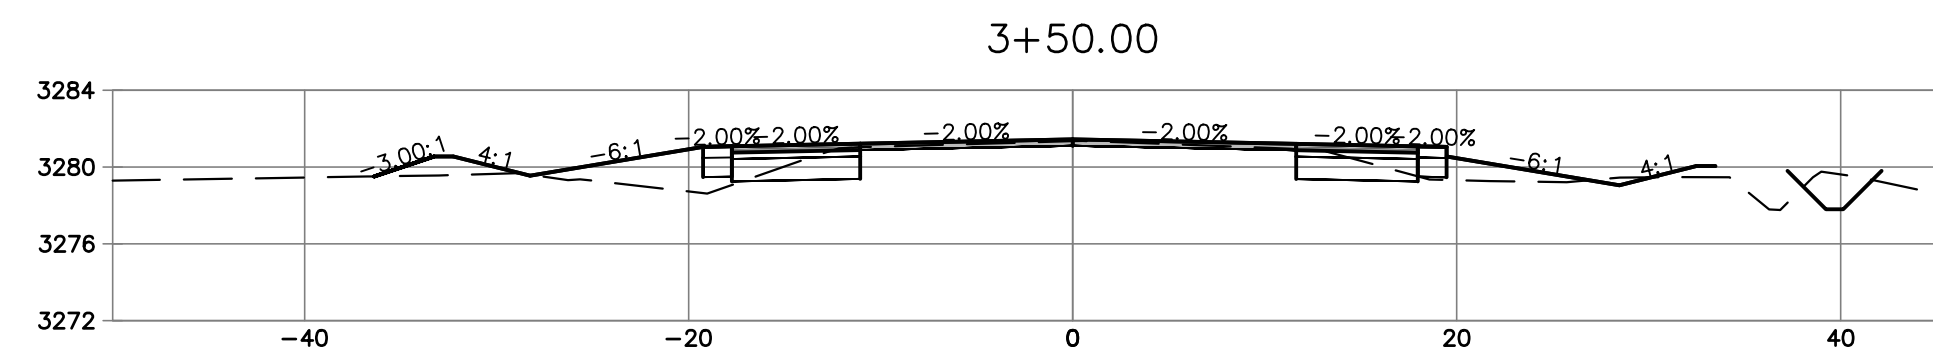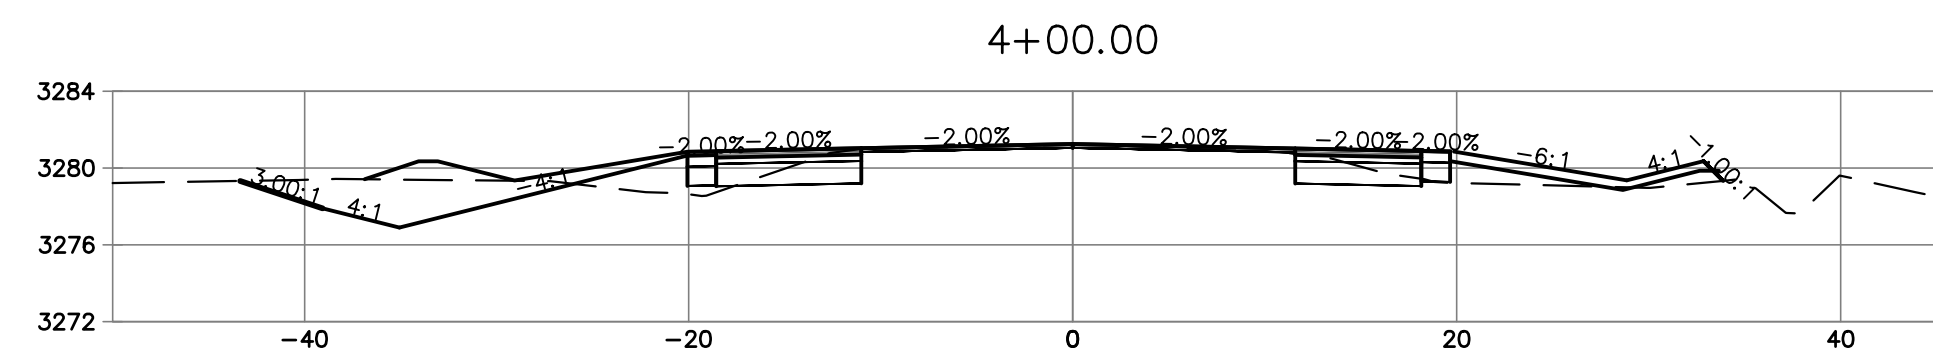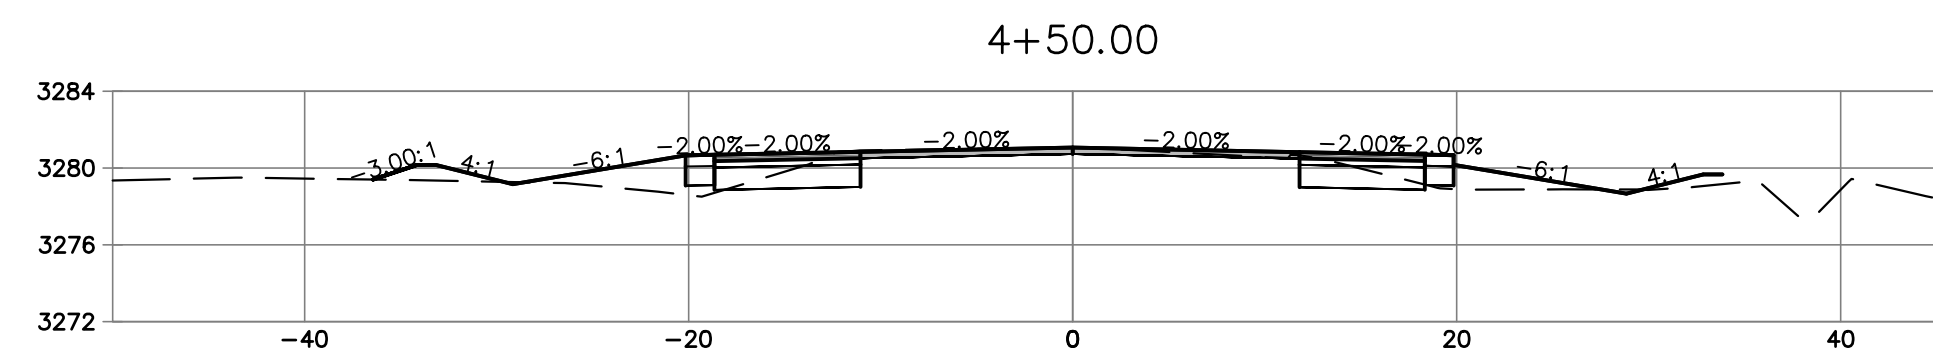

BIDDING PLANS

DRAWING HISTORY	
FILE:	DESCRIPTION
2100L_14_CENTRAL_XSECT.DWG	
DATE	
06/29/75	PRELIMINARY FOR REVIEW
01/20/86	BIDDING SET
-	-
-	-
-	-
-	-
-	-
CAD:	2100L_14
	HDY
QUALITY ASSURANCE:	
	DIC, ESC

YELLOWSTONE CO. TASK ORDER 14


CENTRAL AVENUE & 48TH STREET WEST INTERSECTION IMPROVEMENTS

BILLINGS, MONTANA


CENTRAL AVENUE CROSS SECTION STA. 0+00 TO 8+00




SCALE SHOWN IS ACCURATE WHEN
PRINTED ON 22X34 SHEET WITH 1:1
PLOT SCALE. DOUBLE HORIZONTAL
AND VERTICAL SCALES ON 11X17
SHEET WITH 1:2 PLOT SCALE.

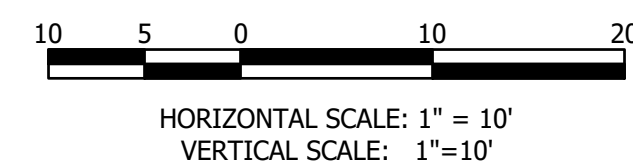

CENTRAL AVENUE

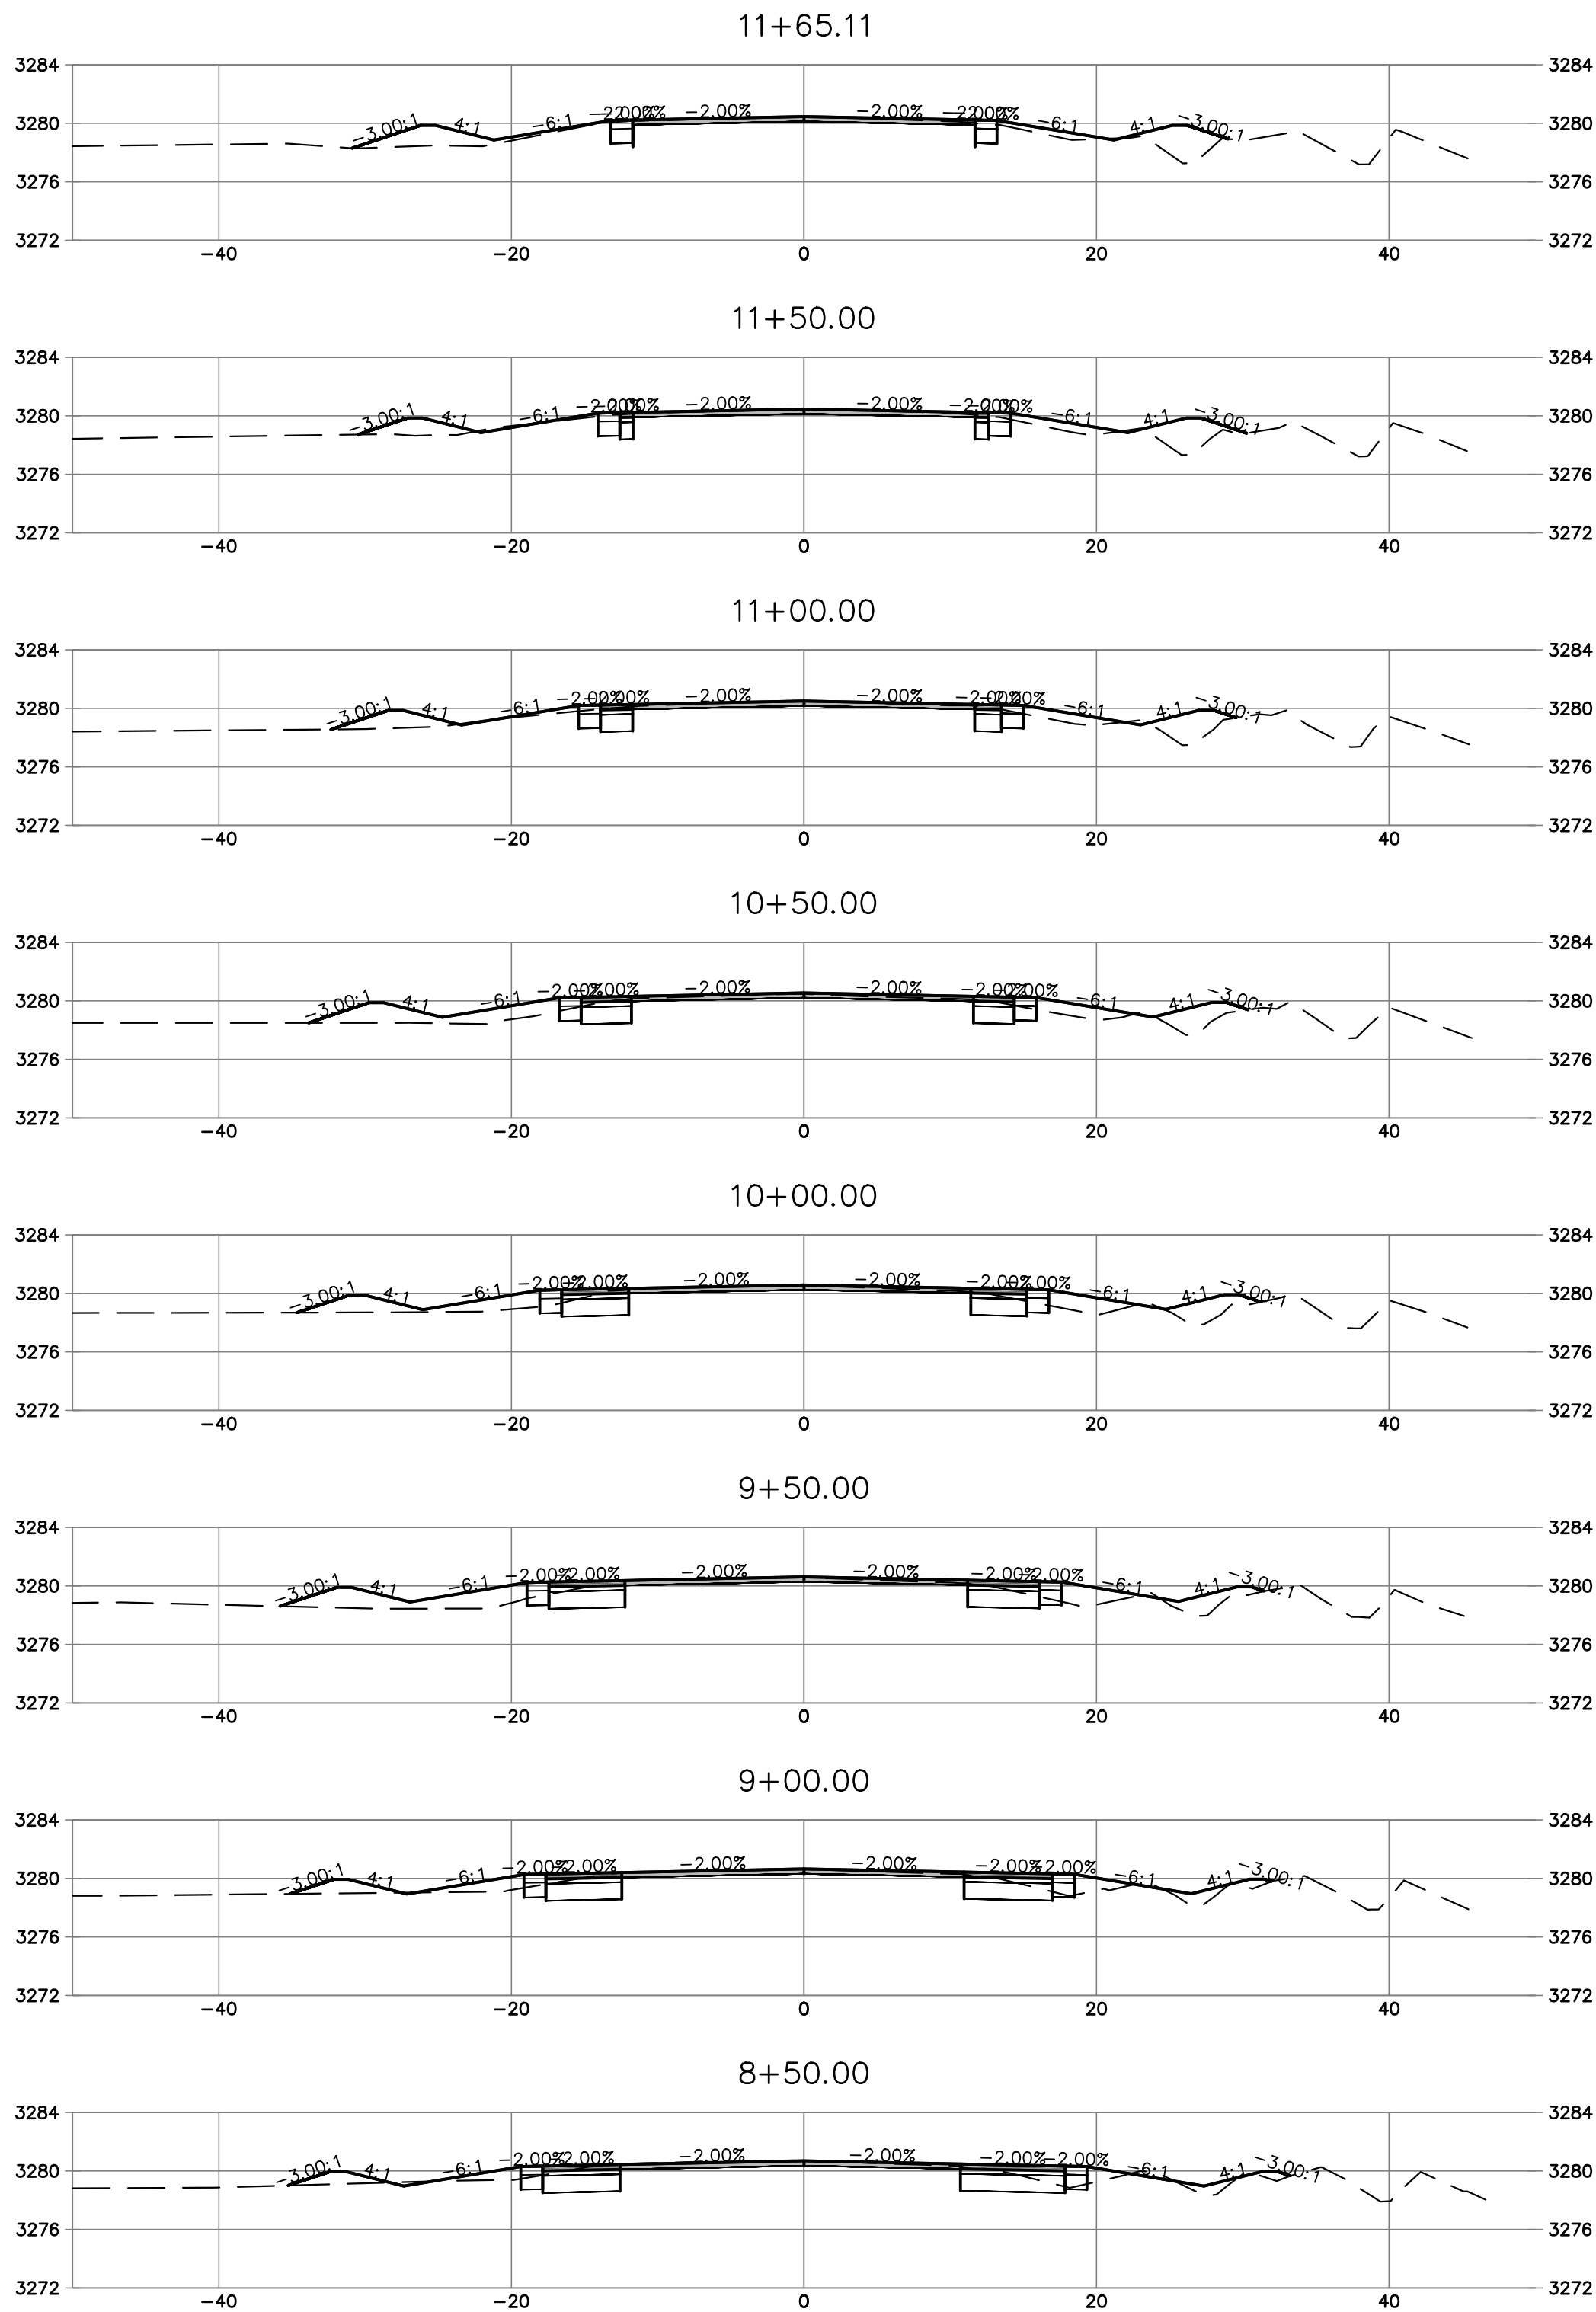

SCALE SHOWN IS ACCURATE WHEN
PRINTED ON 22X34 SHEET WITH 1:
PLOT SCALE. DOUBLE HORIZONTAL
AND VERTICAL SCALES ON 11X17
SHEET WITH 1:2 PLOT SCALE.

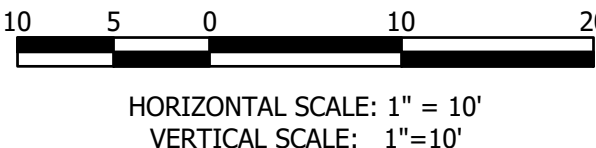

BIDDING PLANS

	DRAWING HISTORY
FILE:	DATE DESCRIPTION
2100I_14_CENTRAL_XSECT.DWG	04/29/75 PRELIMINARY FOR REVIEW
PROJECT NO:	01/20/86 BIDDING SET
CAD:	- - - - -
QUALITY ASSURANCE:	HQY - - - -
	DLC, ESC -

YELLOWSTONE CO. TASK ORDER 14




















CENTRAL AVENUE & 48TH STREET WEST INTERSECTION IMPROVEMENTS

BILLINGS, MONTANA

CENTRAL AVENUE CROSS SECTION STA. 8+50 TO 11+65



48TH STREET WEST

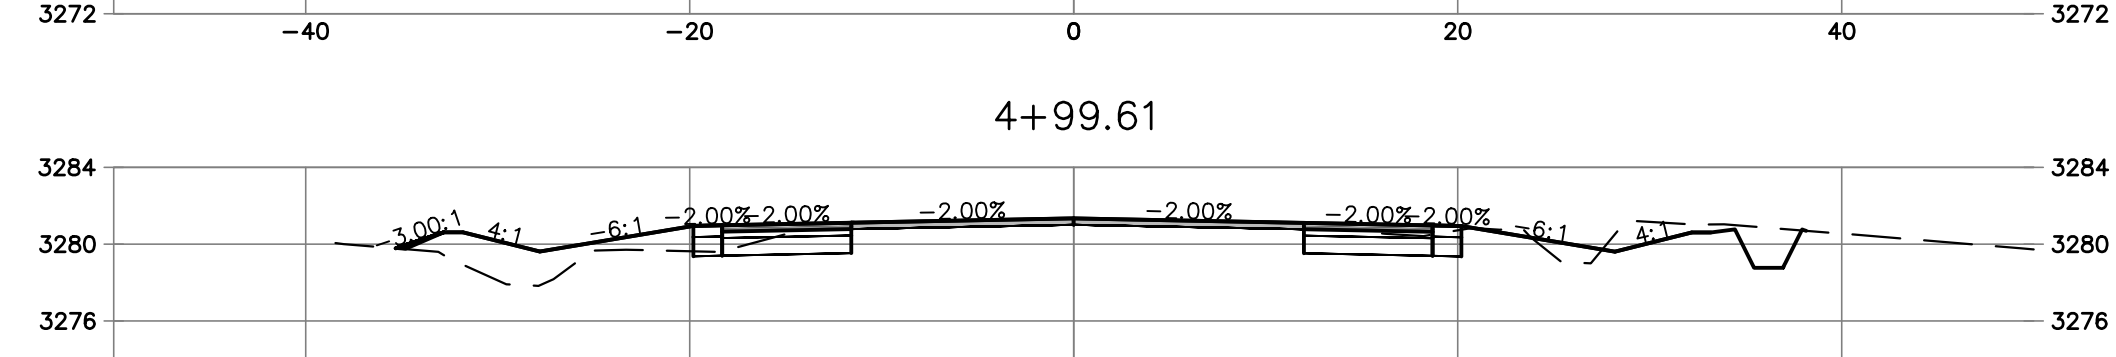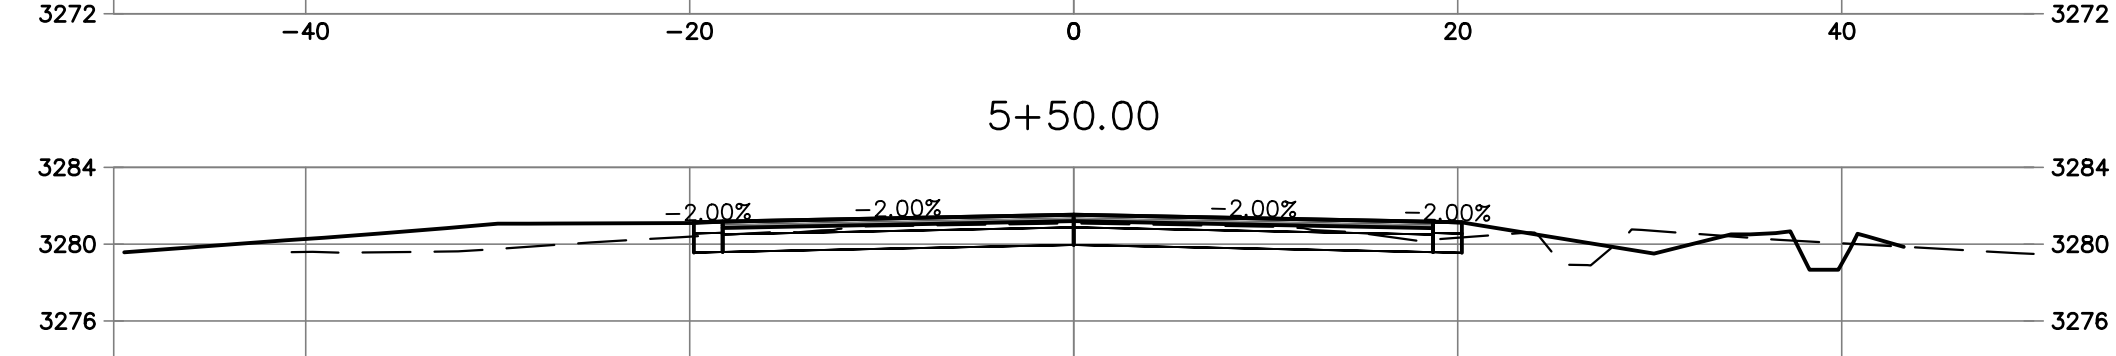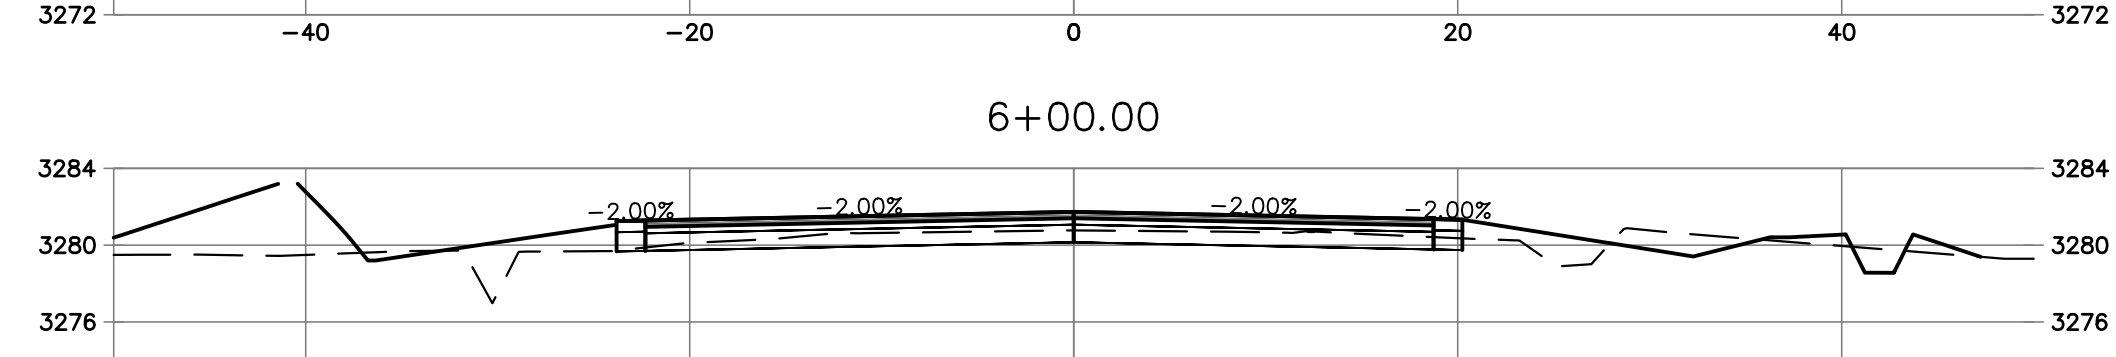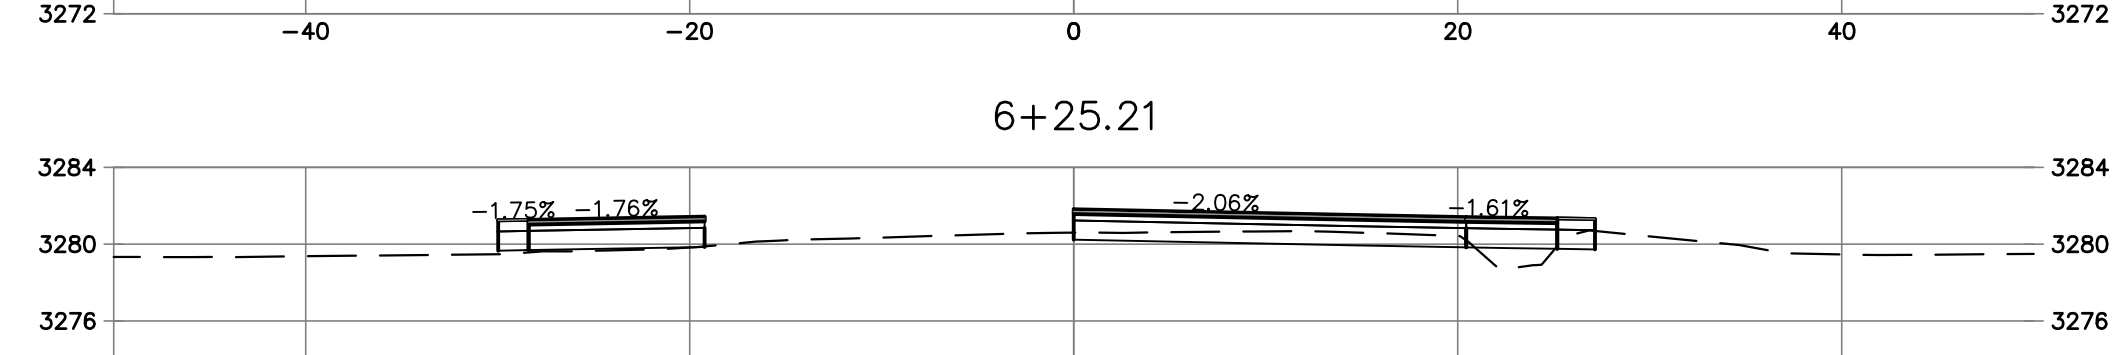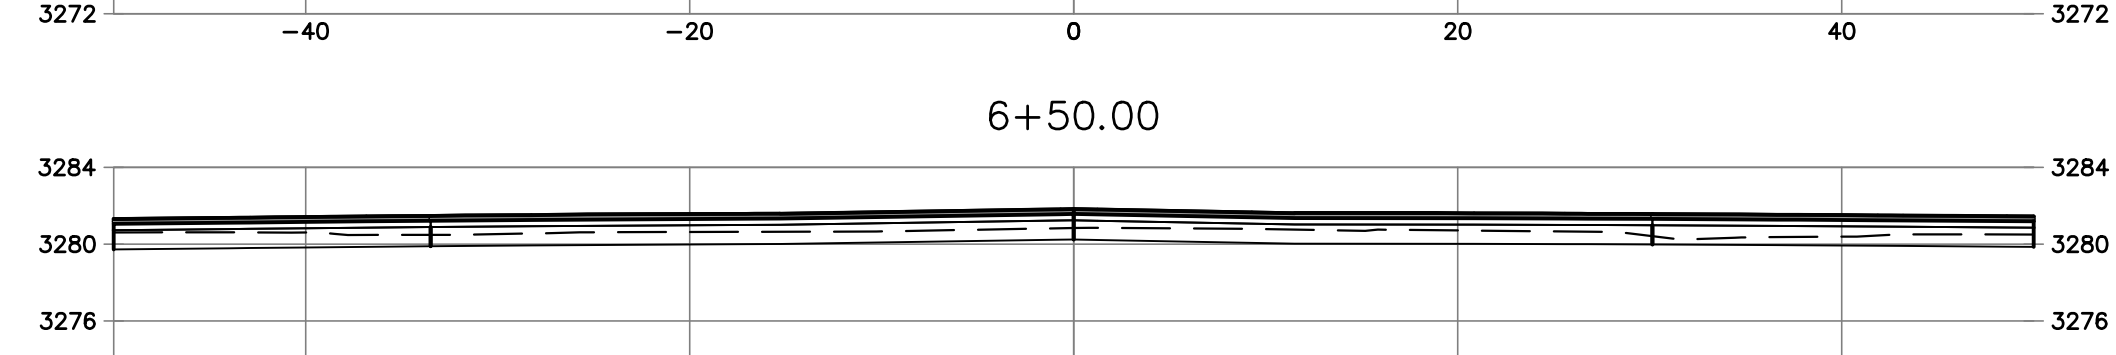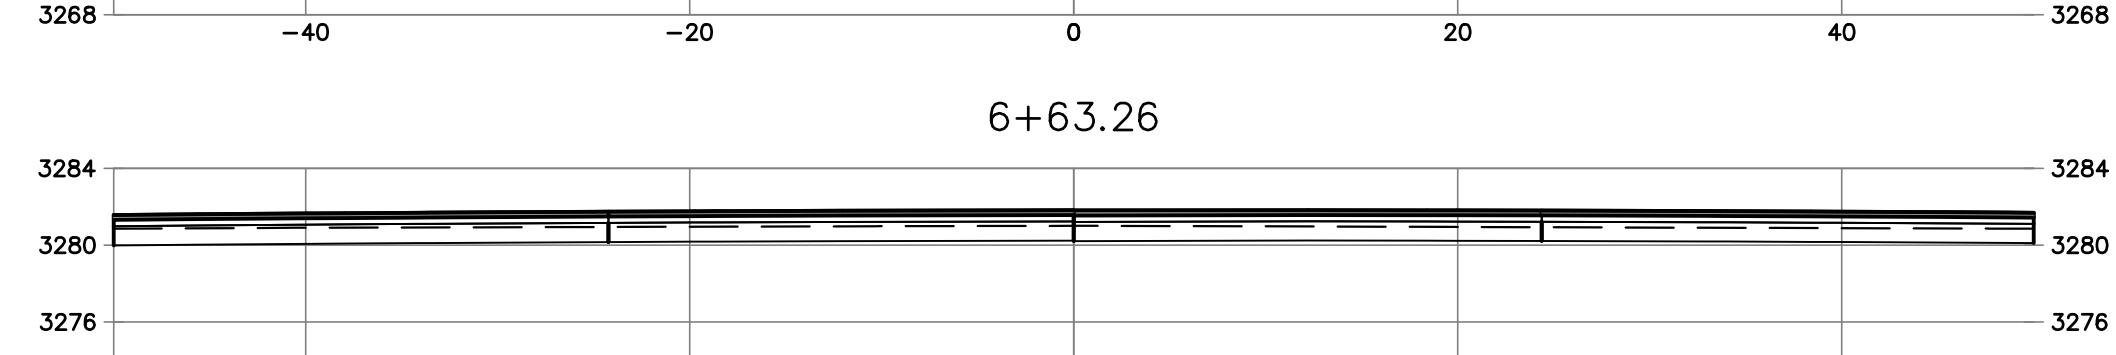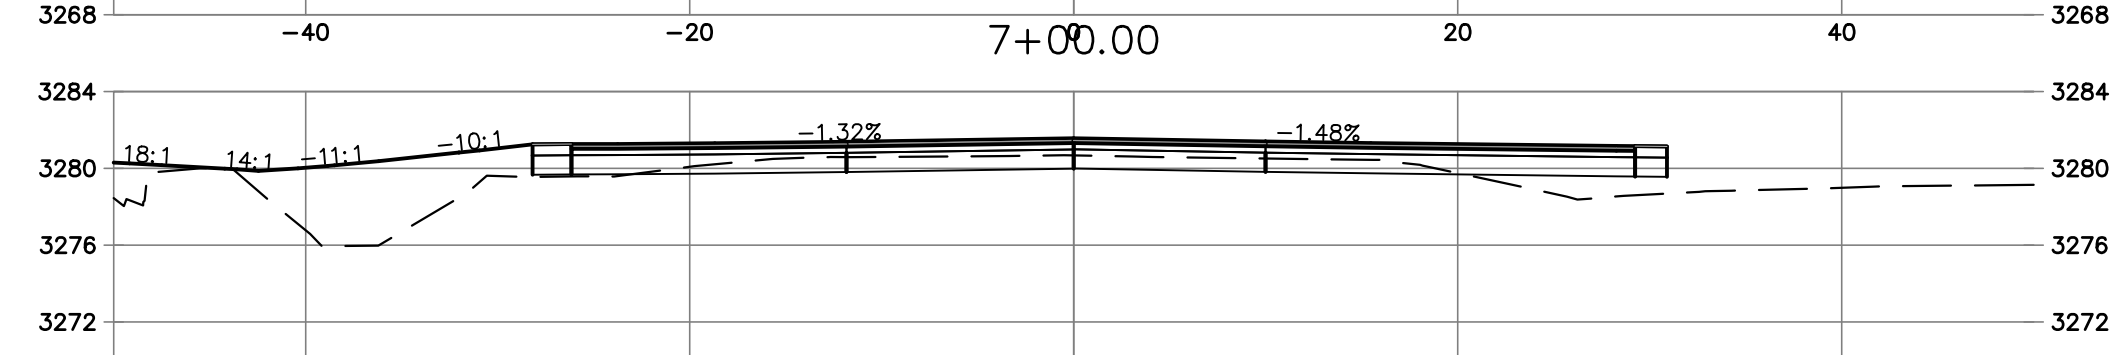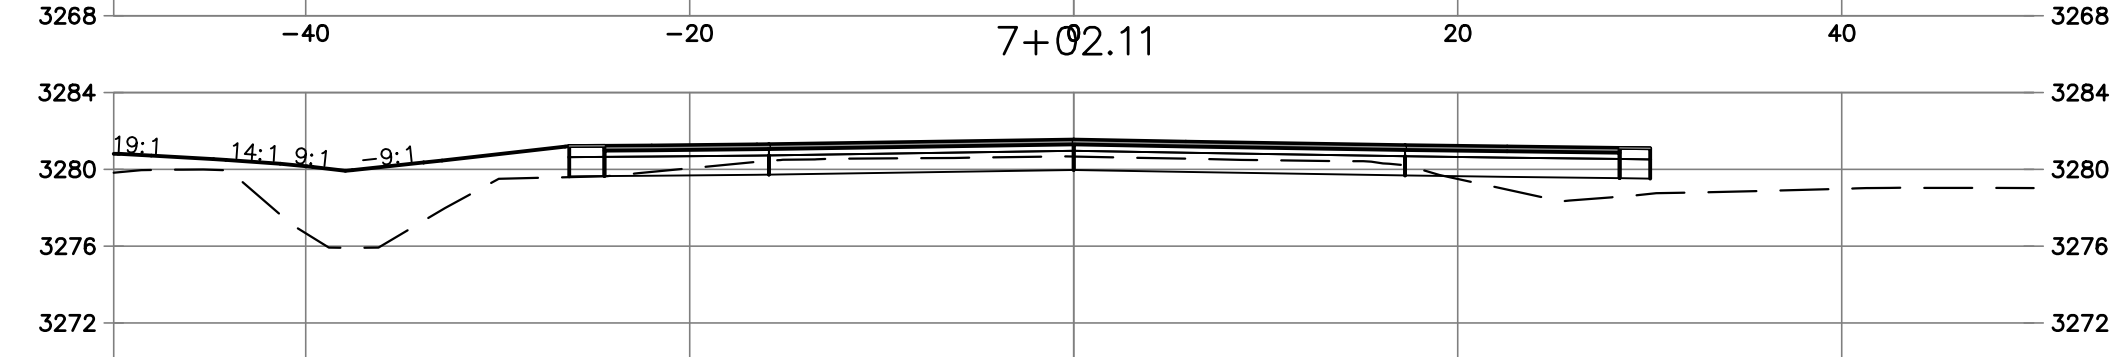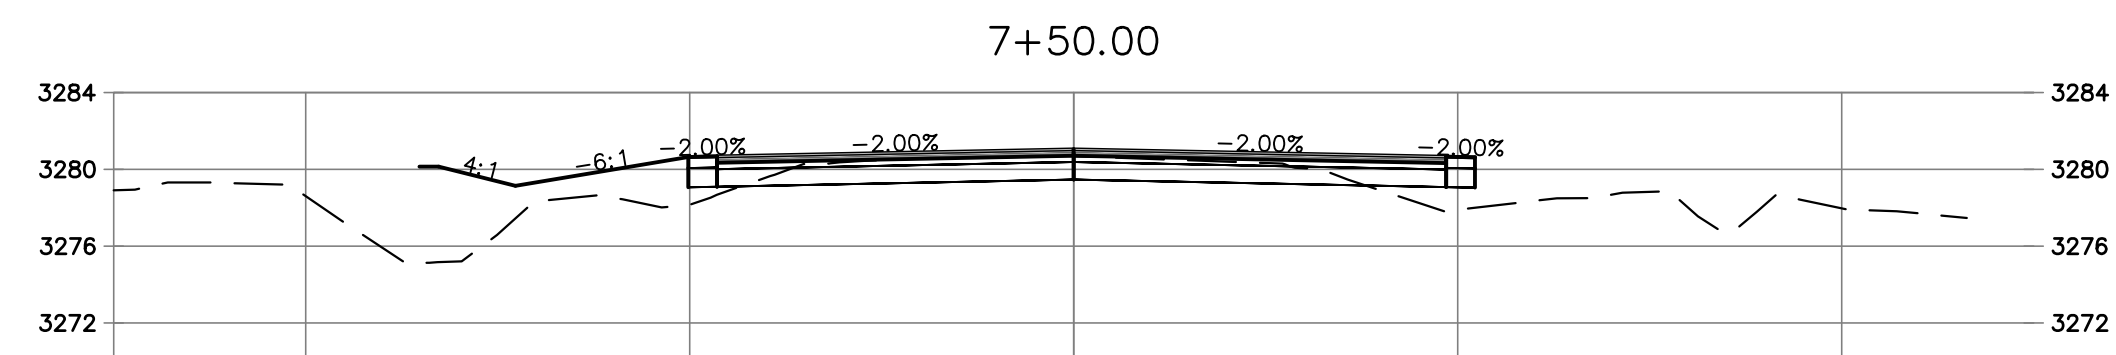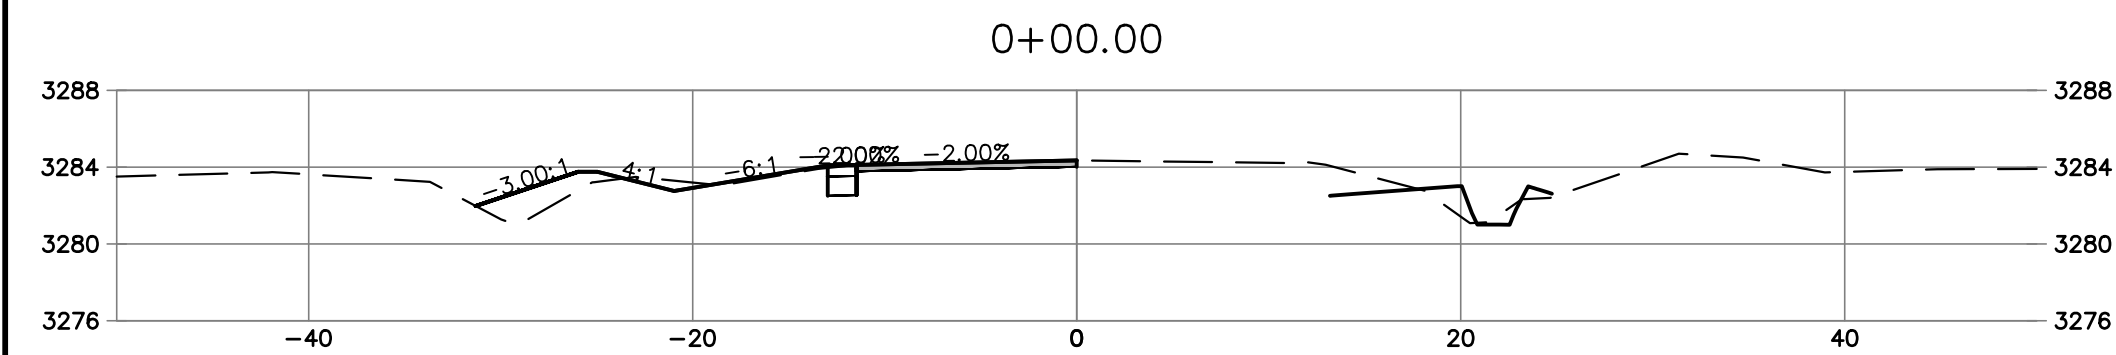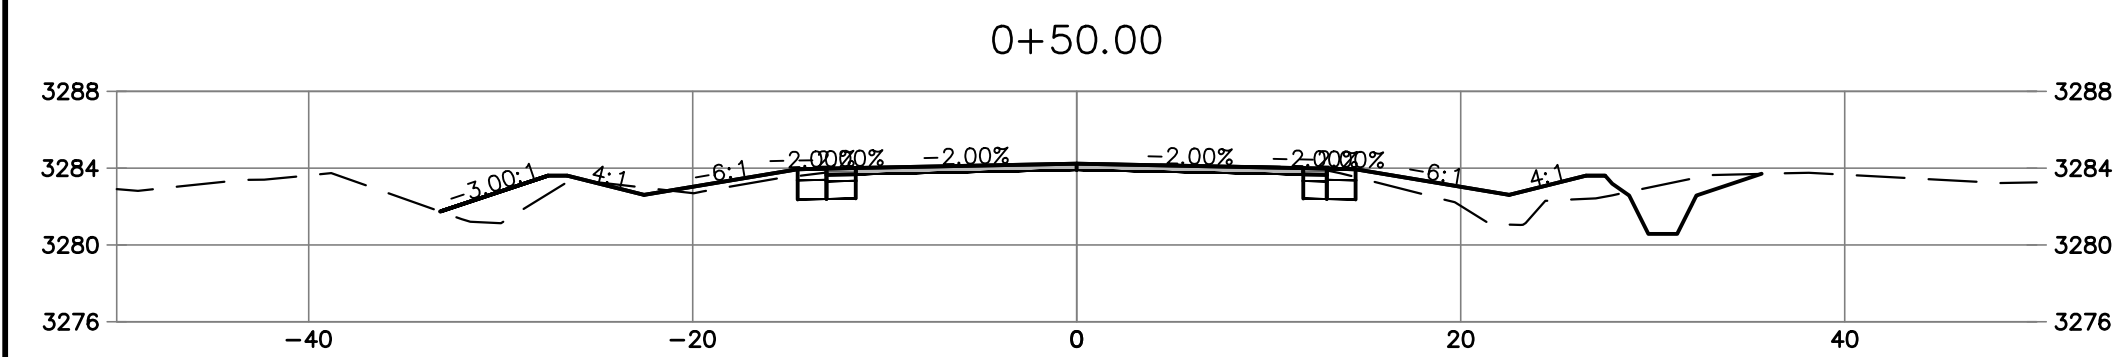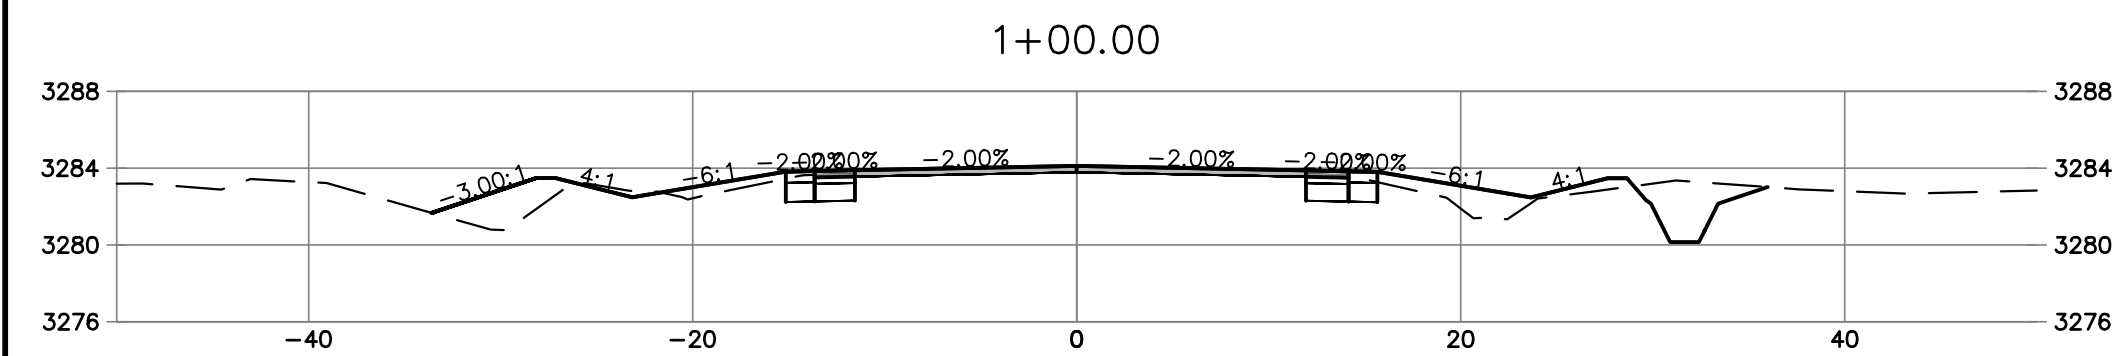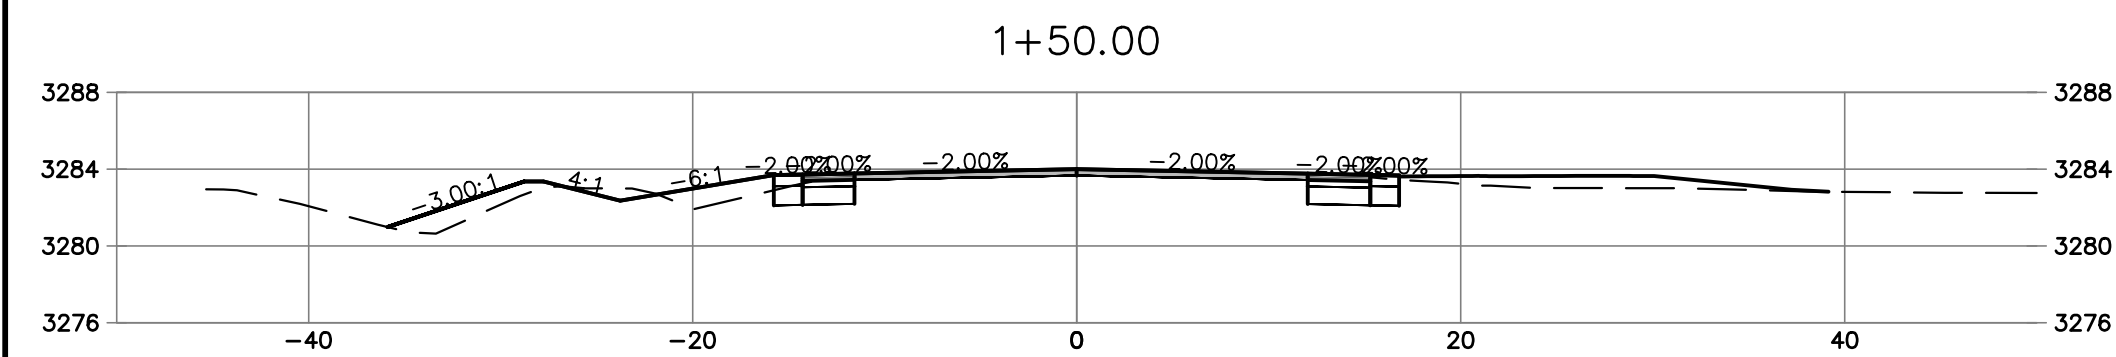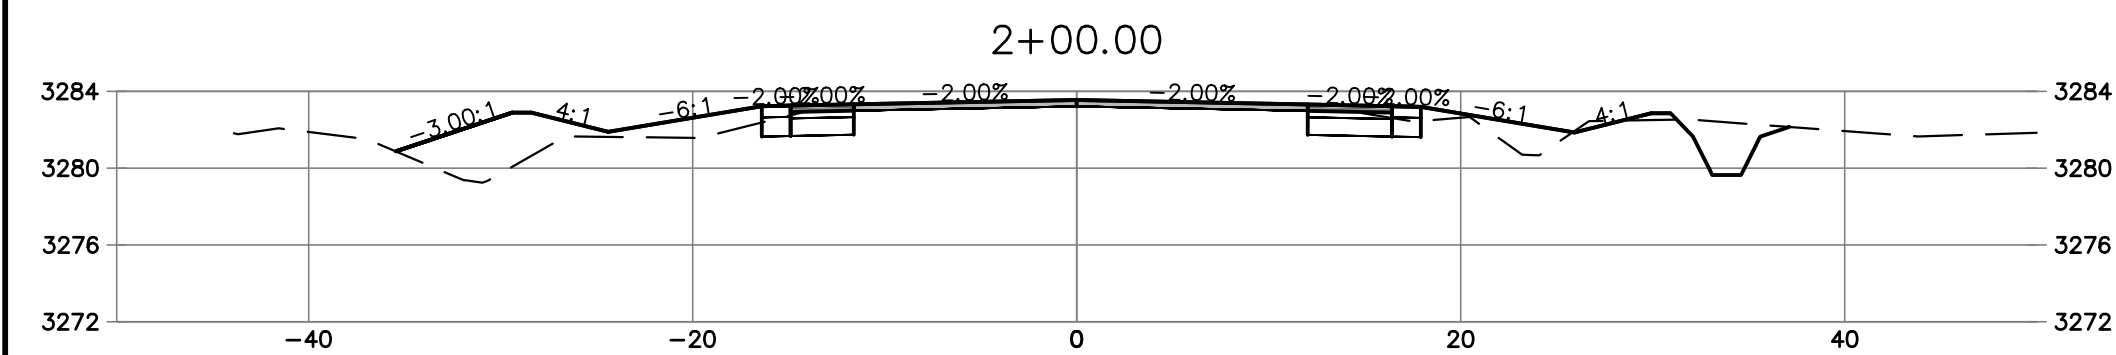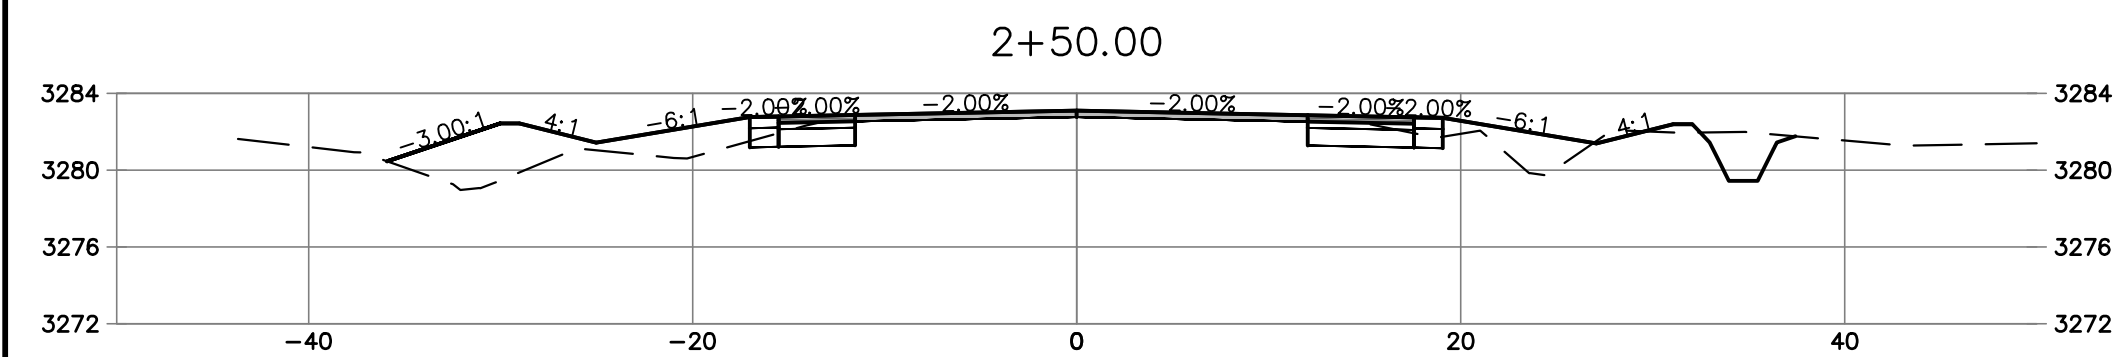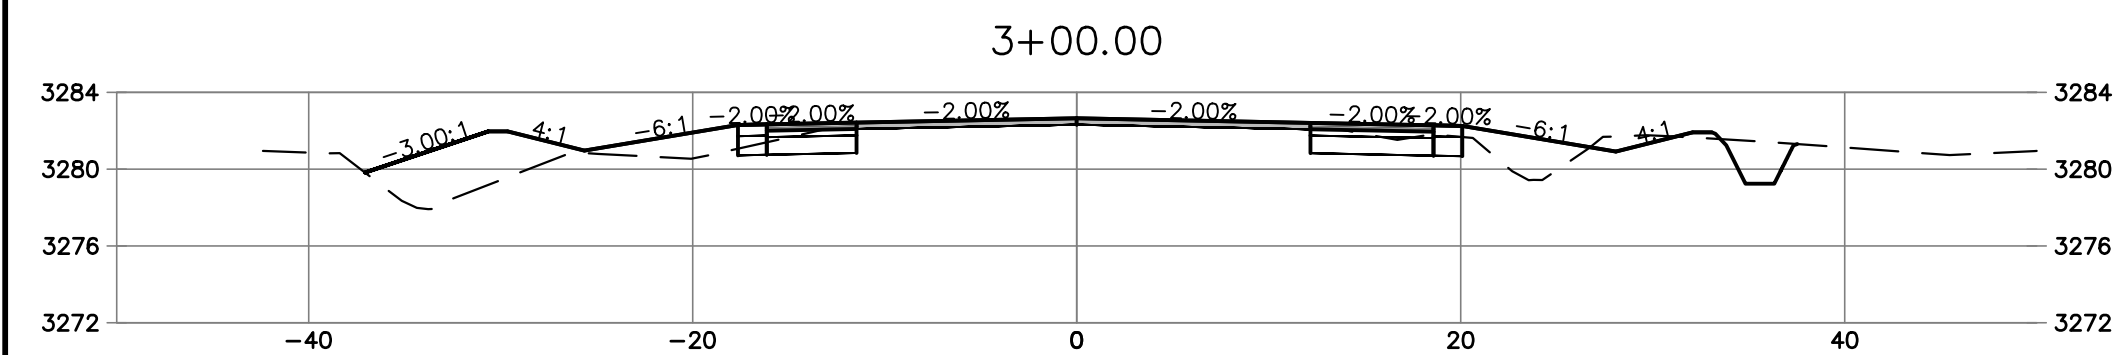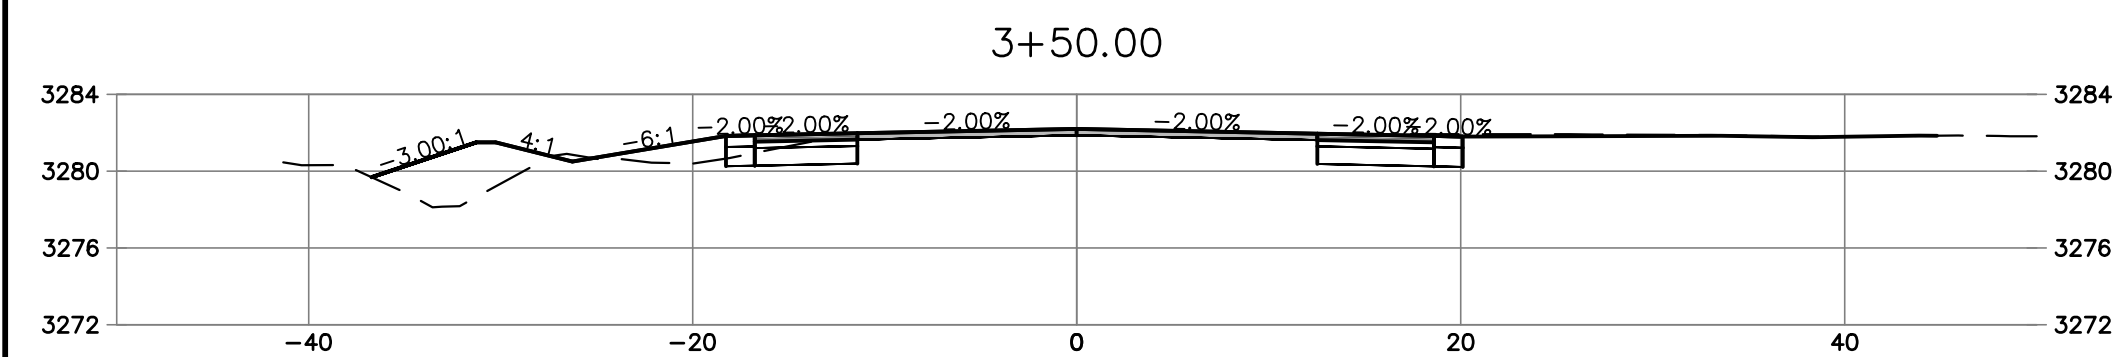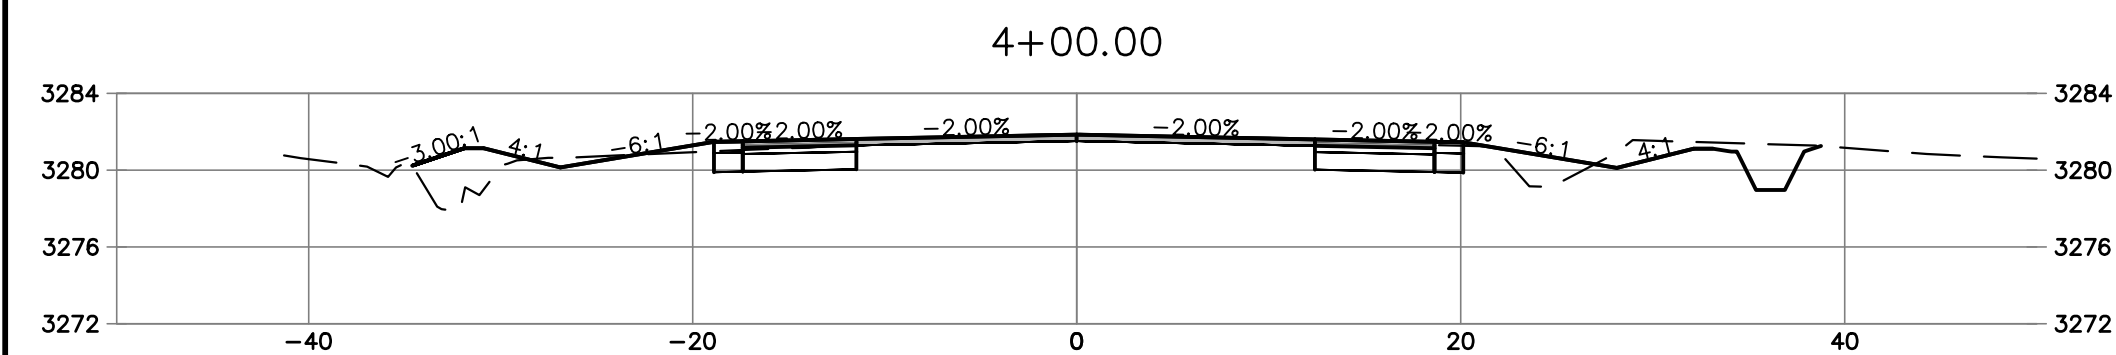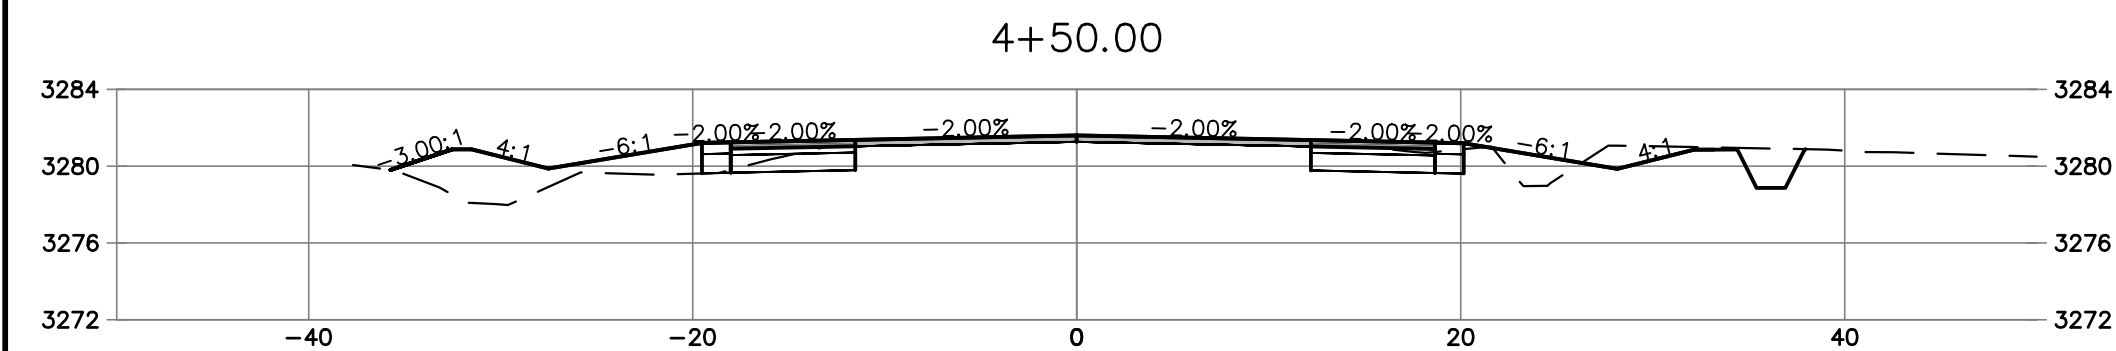

SCALE SHOWN IS ACCURATE WHEN
PRINTED ON 22X34 SHEET WITH 1:1
PLOT SCALE. DOUBLE HORIZONTAL
AND VERTICAL SCALES ON 11X17
SHEET WITH 1:2 PLOT SCALE.



HORIZONTAL SCALE: 1" = 10'
VERTICAL SCALE: 1"=10'

BIDDING PLANS

[illegible]

YELLOWSTONE CO. TASK ORDER 14


CENTRAL AVENUE & 48TH STREET WEST INTERSECTION IMPROVEMENTS

BILLINGS, MONTANA

48TH STREET CROSS SECTION STA. 0+00 TO 7+50



48TH STREET WEST

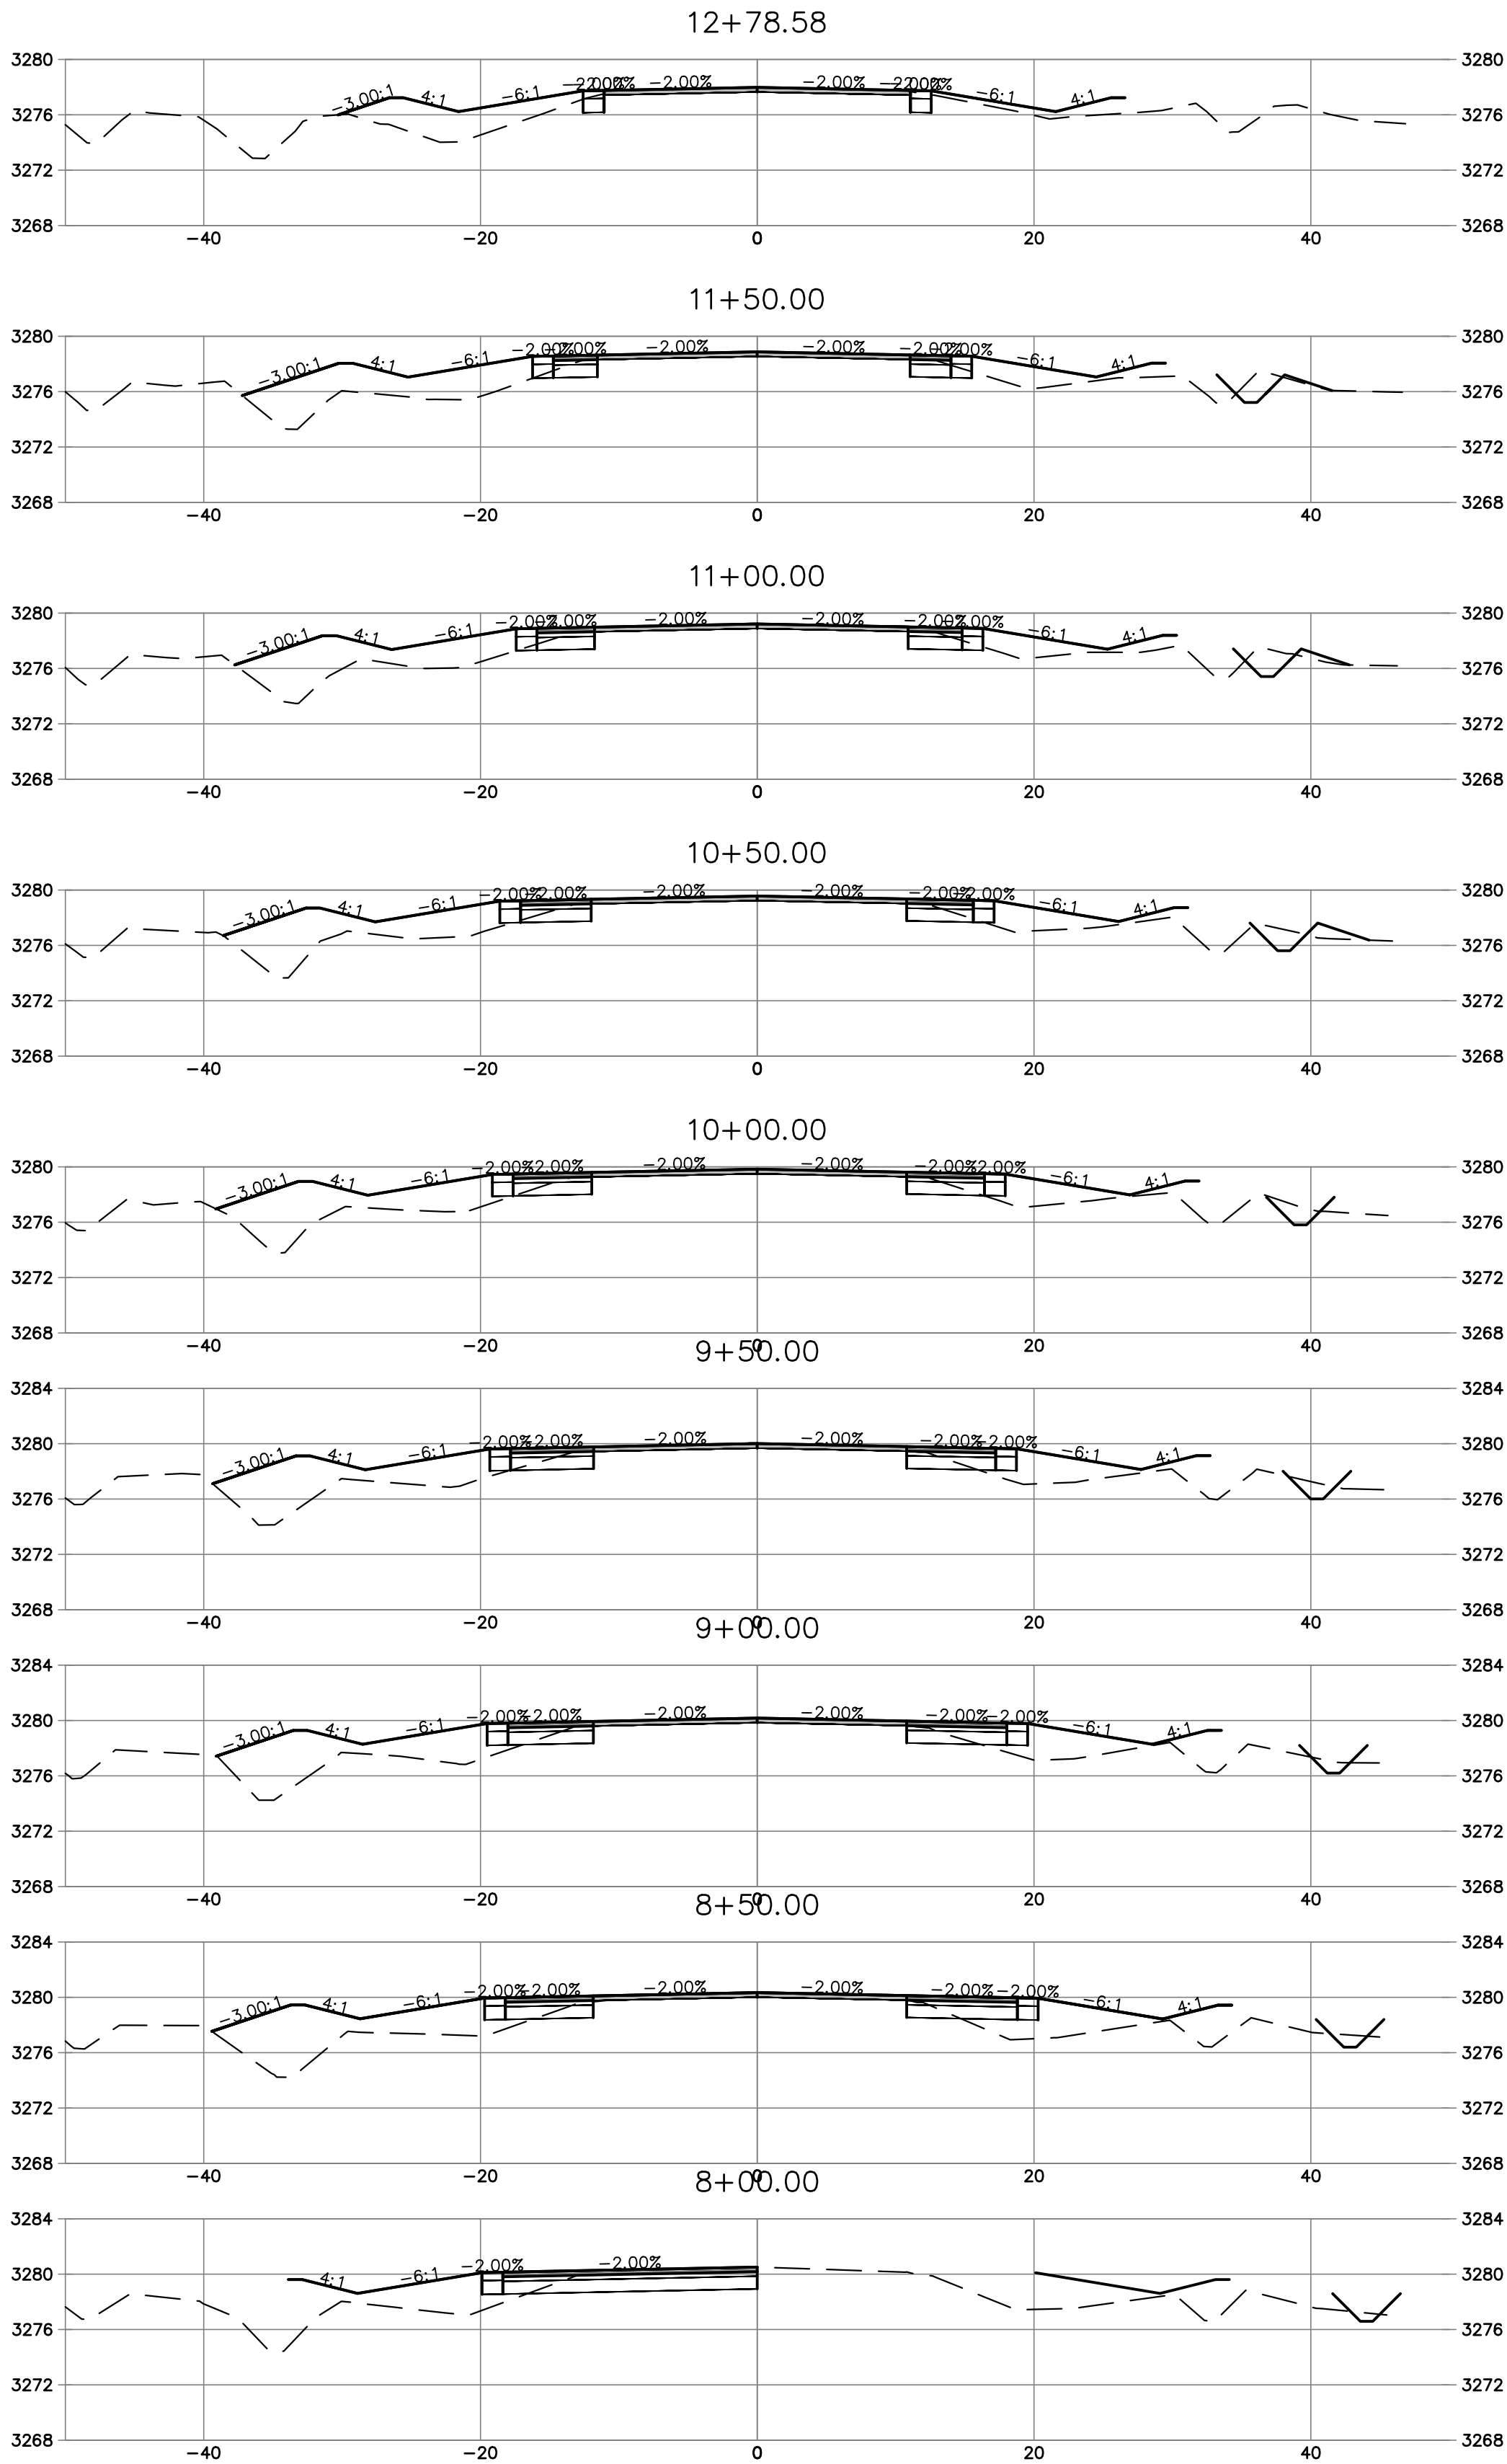

EARTHWORK QUANTITY TABLE


Volume Summary							
Name	Type	Cut Factor	Fill Factor	2d Area (Sq. Ft.)	Cut (Cu. Yd.)	Fill (Cu. Yd.)	Net (Cu. Yd.)
STRIP M6 VS DITCH	full	1.000	1.150	88209	172.89	4839.51*	4666.62*
STRIP M6 VS FULL RECON DATUM	full	1.000	1.150	46447	847.58	228.50*	619.08*

Totals				
	2d Area (Sq. Ft.)	Cut (Cu. Yd.)	Fill (Cu. Yd.)	Net (Cu. Yd.)
Total	134657	1020.47	5068.00*	4047.54*

* Value adjusted by cut or fill factor other than 1.0

*QUANTITIES CALCULATED BASED ON SURFACE COMPARISONS. CONTRACTOR TO VERIFY AND NOTIFY ENGINEER OF ANY DISCREPANCIES




SCALE SHOWN IS ACCURATE WHEN PRINTED ON 22X34 SHEET WITH 1:1 PLOT SCALE. DOUBLE HORIZONTAL AND VERTICAL SCALES ON 11X17 SHEET WITH 1:2 PLOT SCALE.

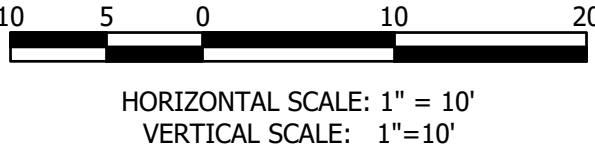

BIDDING PLANS

DRAWING HISTORY	
DATE	DESCRIPTION
04/29/25	PRELIMINARY FOR REVIEW
01/20/26	BIDDING SET
-	-
-	-
-	-
-	-
-	-
FILE: 21001_14_48TH_XSECT.DWG	
PROJECT NO: 21001.14	
CAD: HDY	
QUALITY ASSURANCE: DJC, ESC	



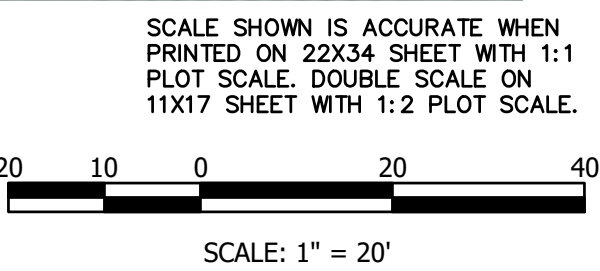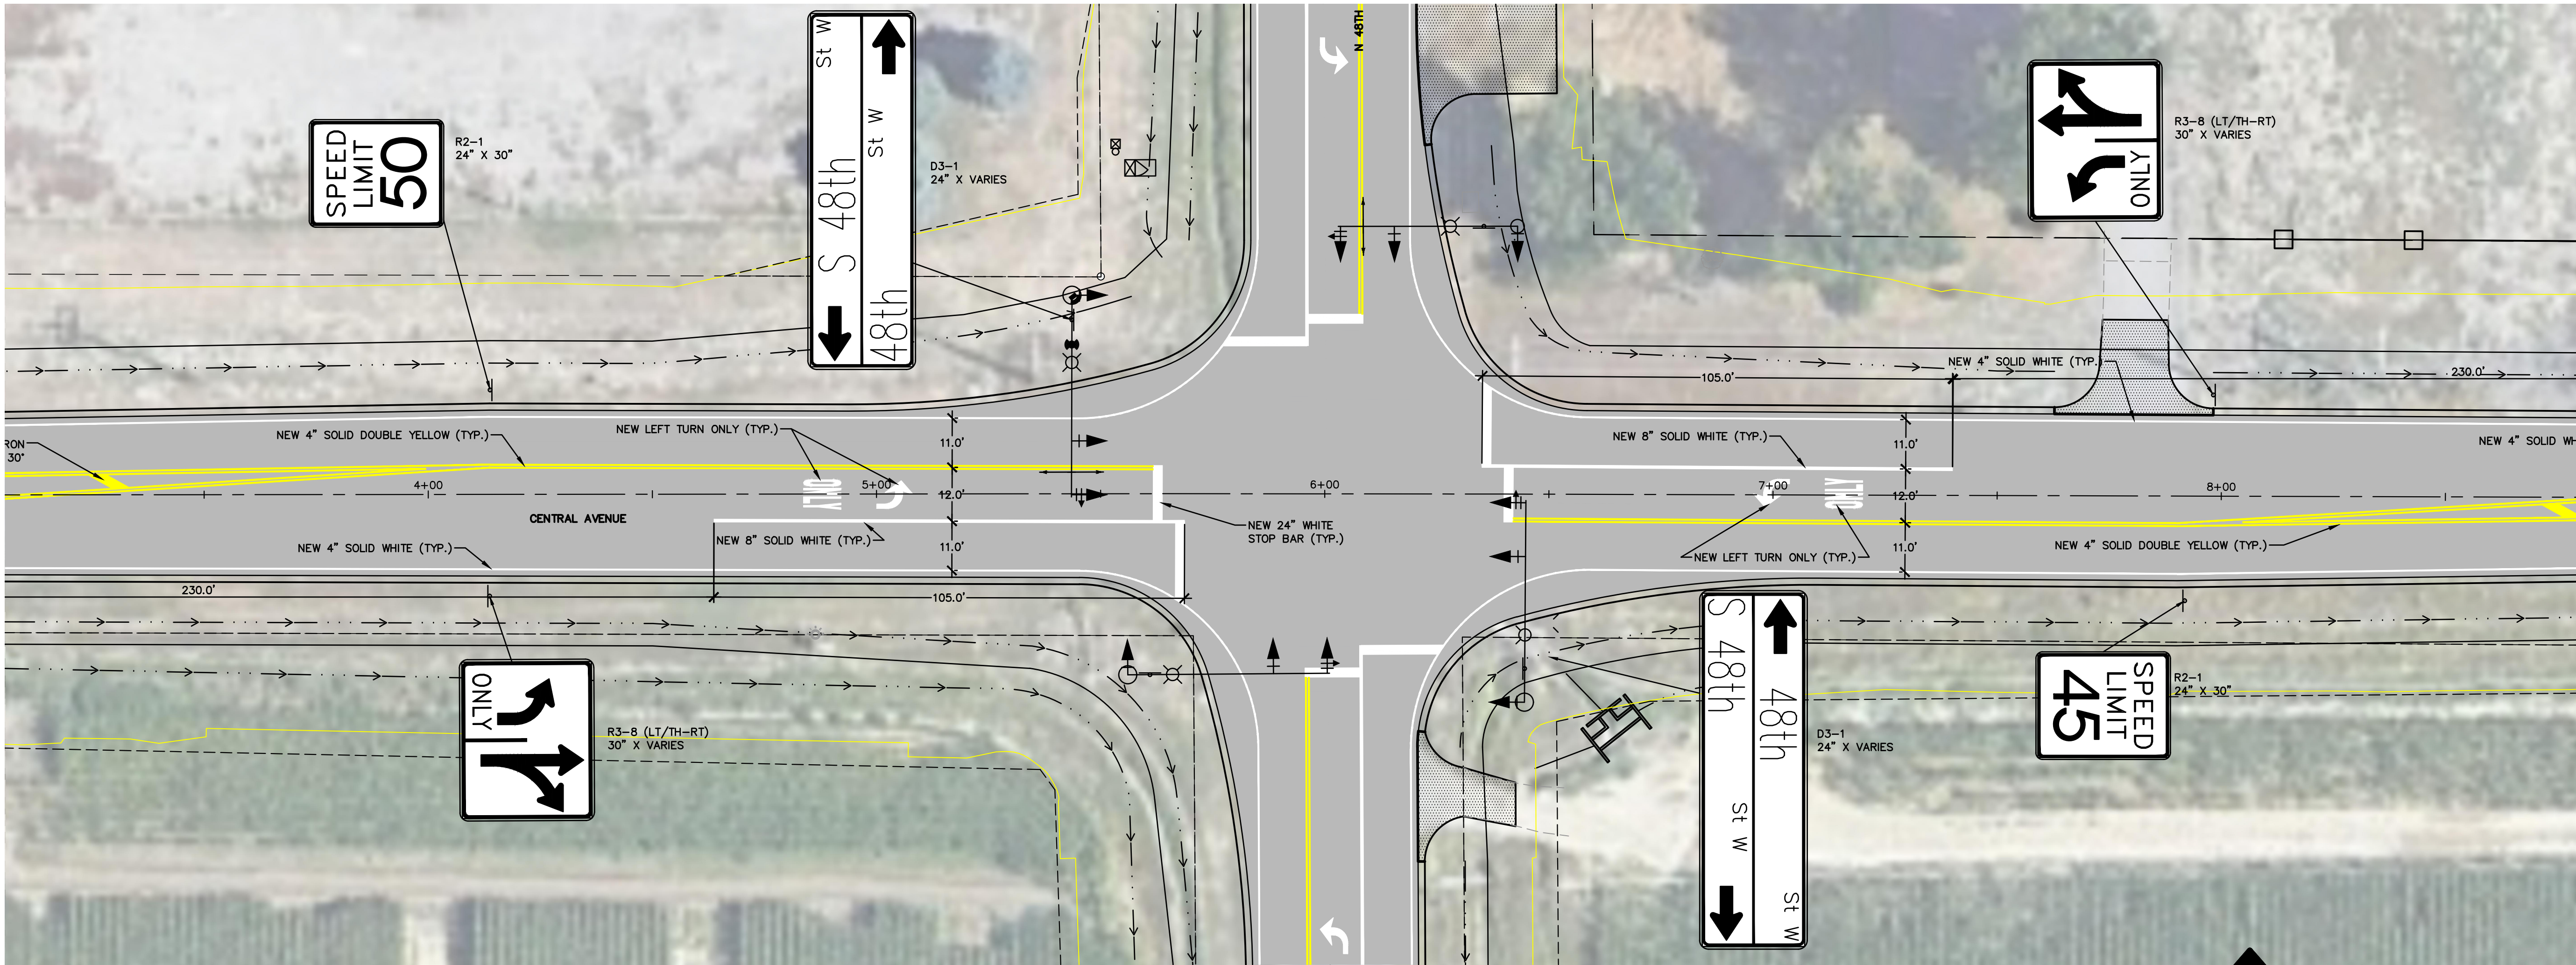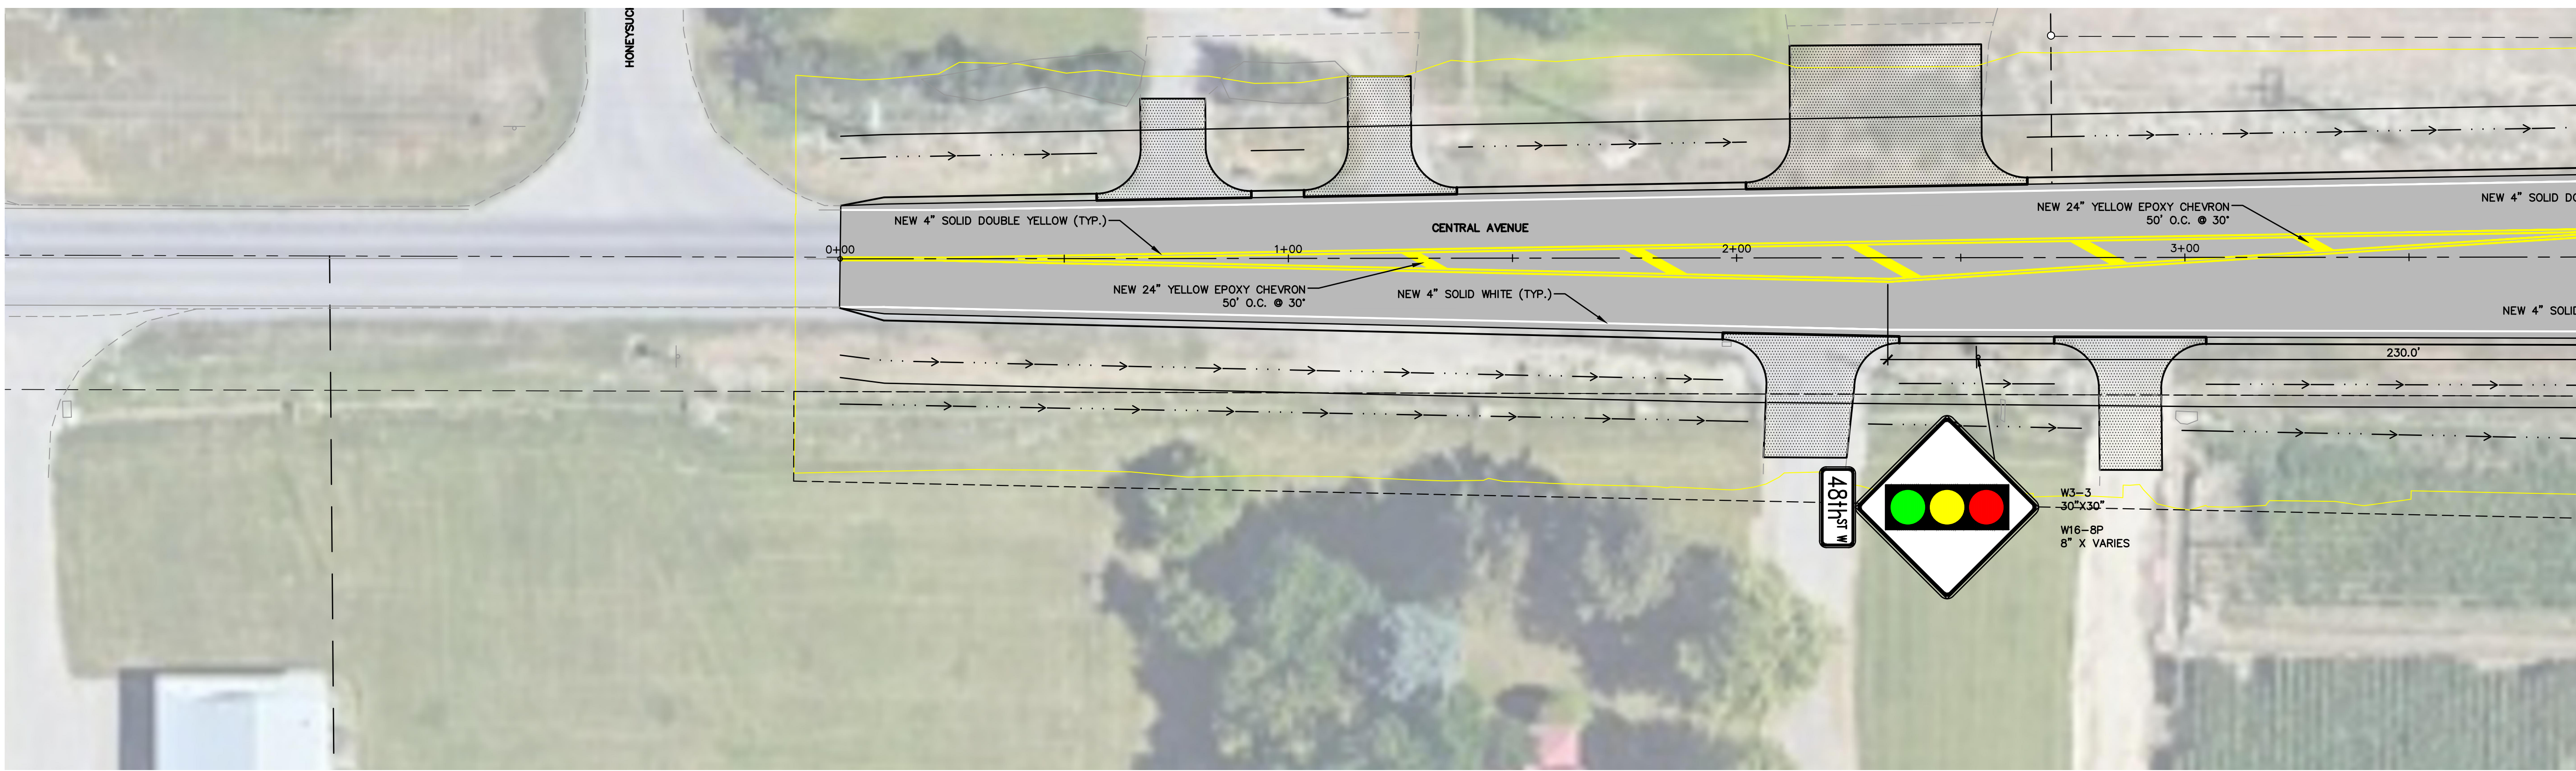

BIDDING PLANS


YELLOWSTONE CO. TASK ORDER 14

CENTRAL AVENUE & 48TH STREET WEST
INTERSECTION IMPROVEMENTS

BILLINGS, MONTANA

CENTRAL AVENUE SIGNING & STRIPING PLAN STA. 0+00 TO 8+50

FILE:	DESCRIPTION
21001_14_CENTRAL_SIGN_STRIPING.DWG	DATE
PROJECT NO:	04/29/25
CAD:	01/20/26
QUALITY ASSURANCE:	PRELIMINARY FOR REVIEW
DJC, ESC	BIDDING SET



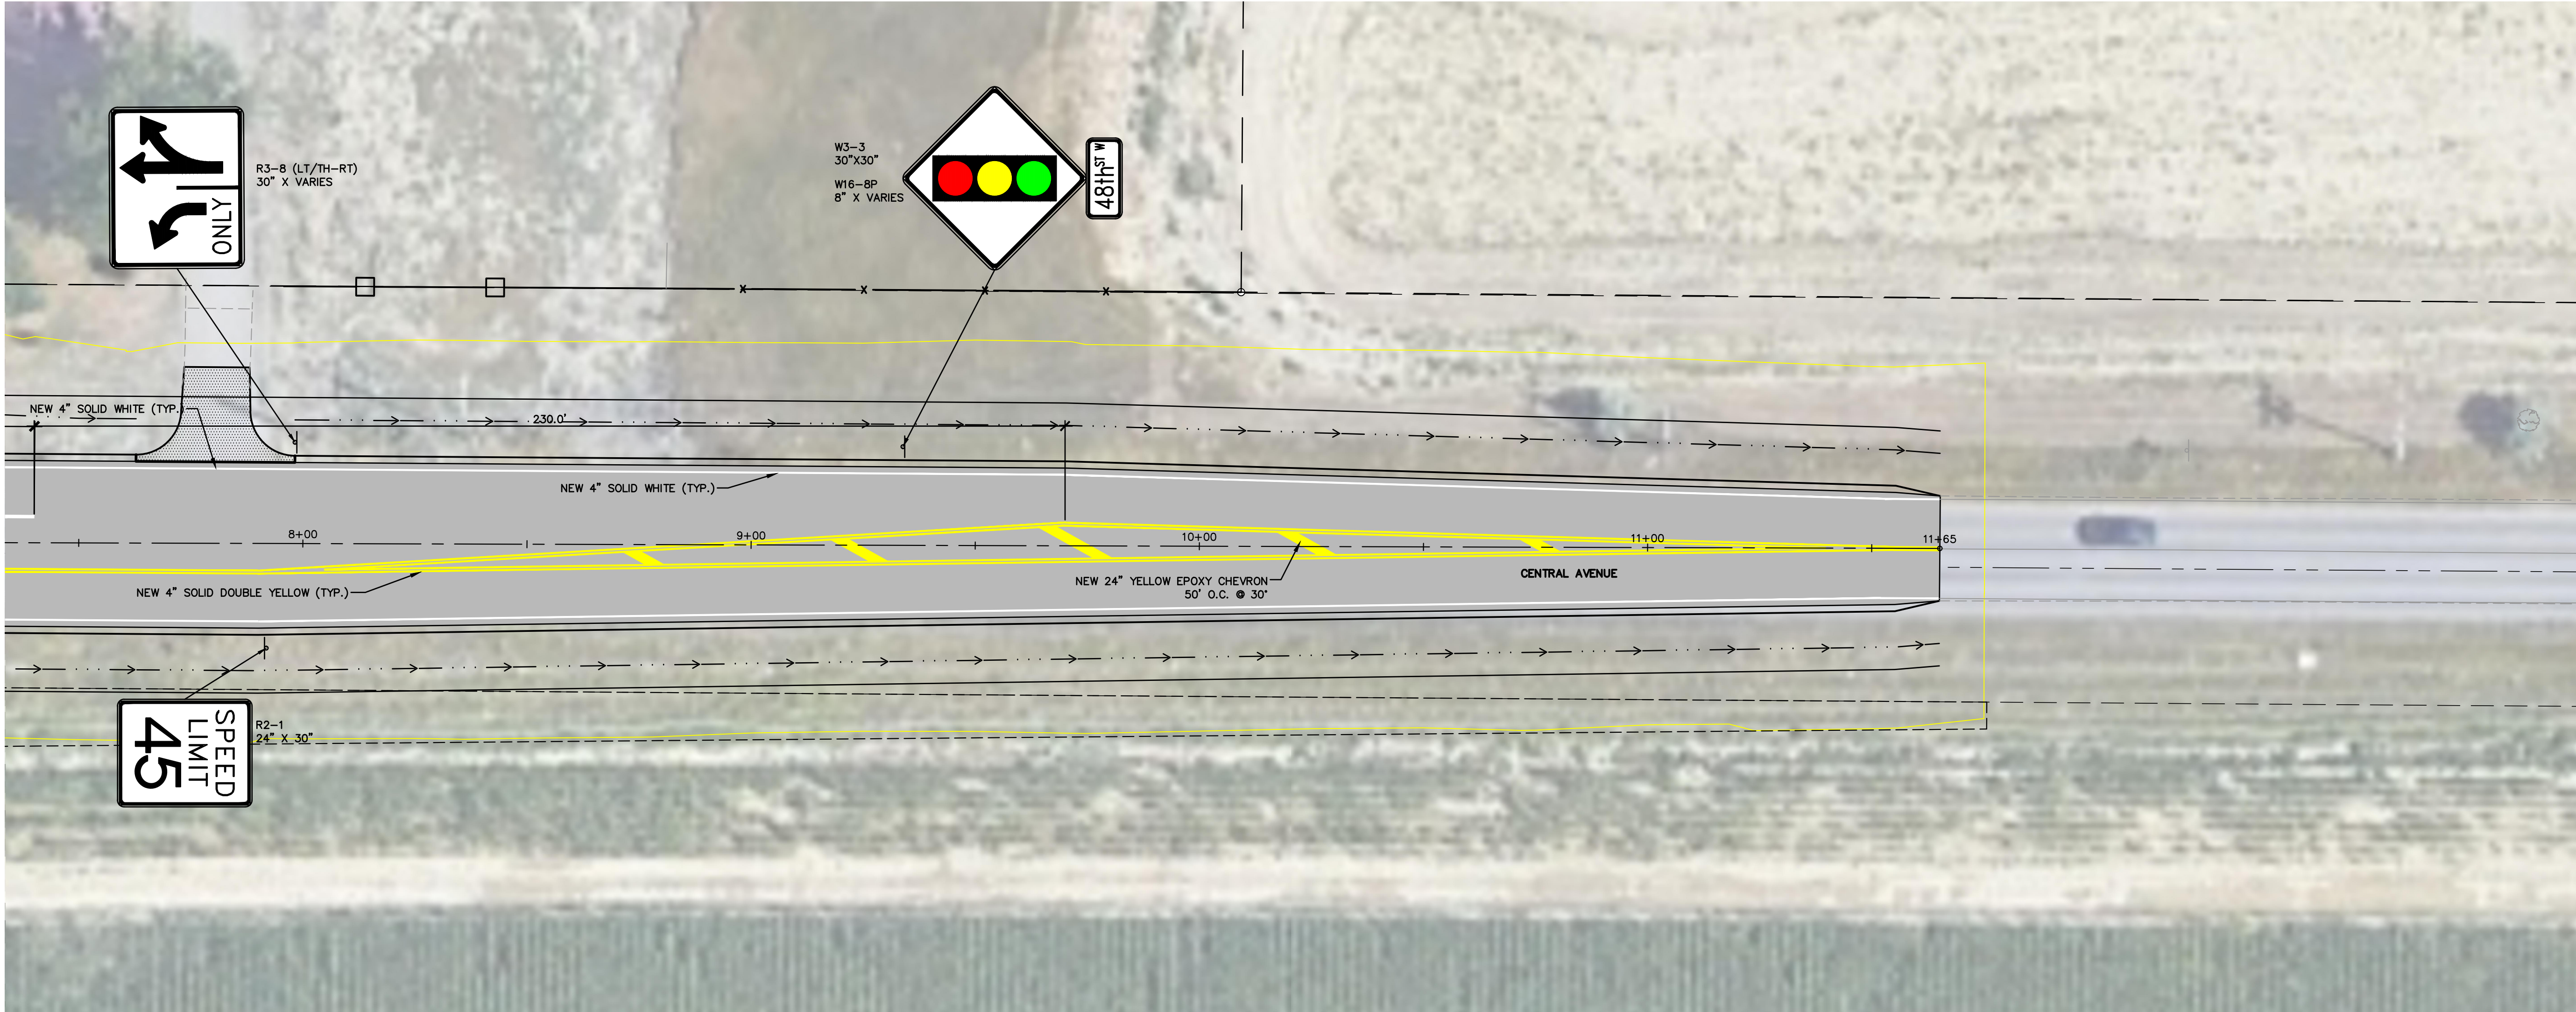


SCALE SHOWN IS ACCURATE WHEN
PRINTED ON 22X34 SHEET WITH 1:1
PLOT SCALE. DOUBLE SCALE ON
11X17 SHEET WITH 1:2 PLOT SCALE.
SCALE: 1" = 20'

BIDDING PLANS

YELLOWSTONE CO. TASK ORDER 14
CENTRAL AVENUE & 48TH STREET WEST
INTERSECTION IMPROVEMENTS
BILLINGS, MONTANA
CENTRAL AVENUE SIGNING & STRIPING PLAN STA. 7+50 TO 11+65


DRAWING HISTORY	
DATE	DESCRIPTION
04/29/25	PRELIMINARY FOR REVIEW
01/20/26	BIDDING SET
-	-
-	-
-	-
-	-
-	-
-	-
FILE: 21001_14_CENTRAL_SIGN_STRIP.DWG	
PROJECT NO: 21001.14	
CAD: HDY	
QUALITY ASSURANCE: DJC, ESC	

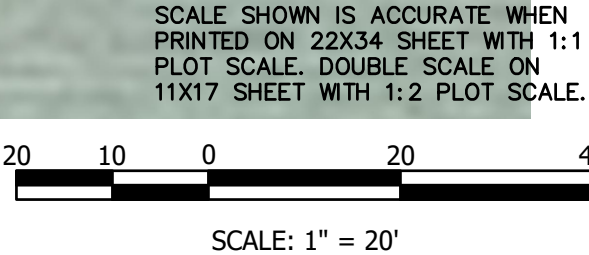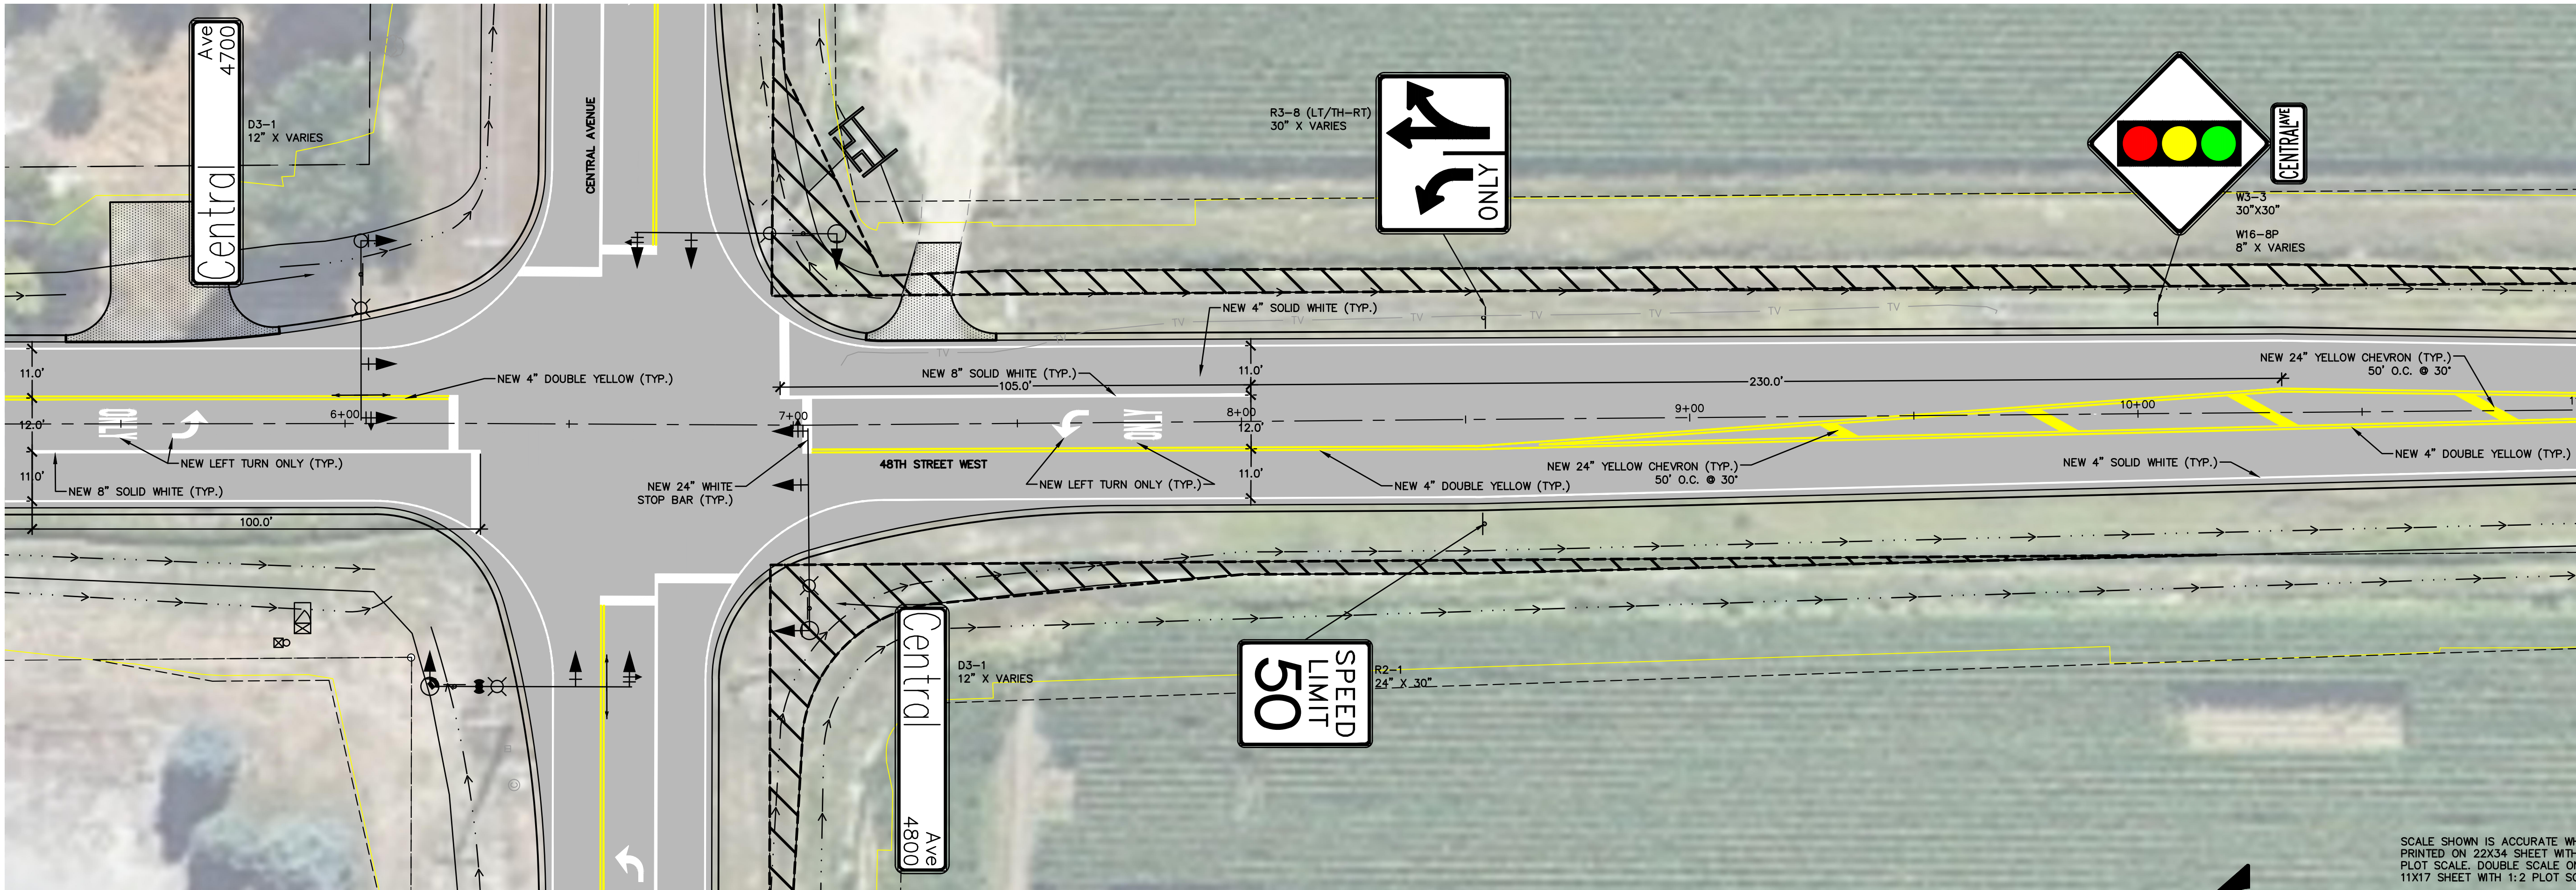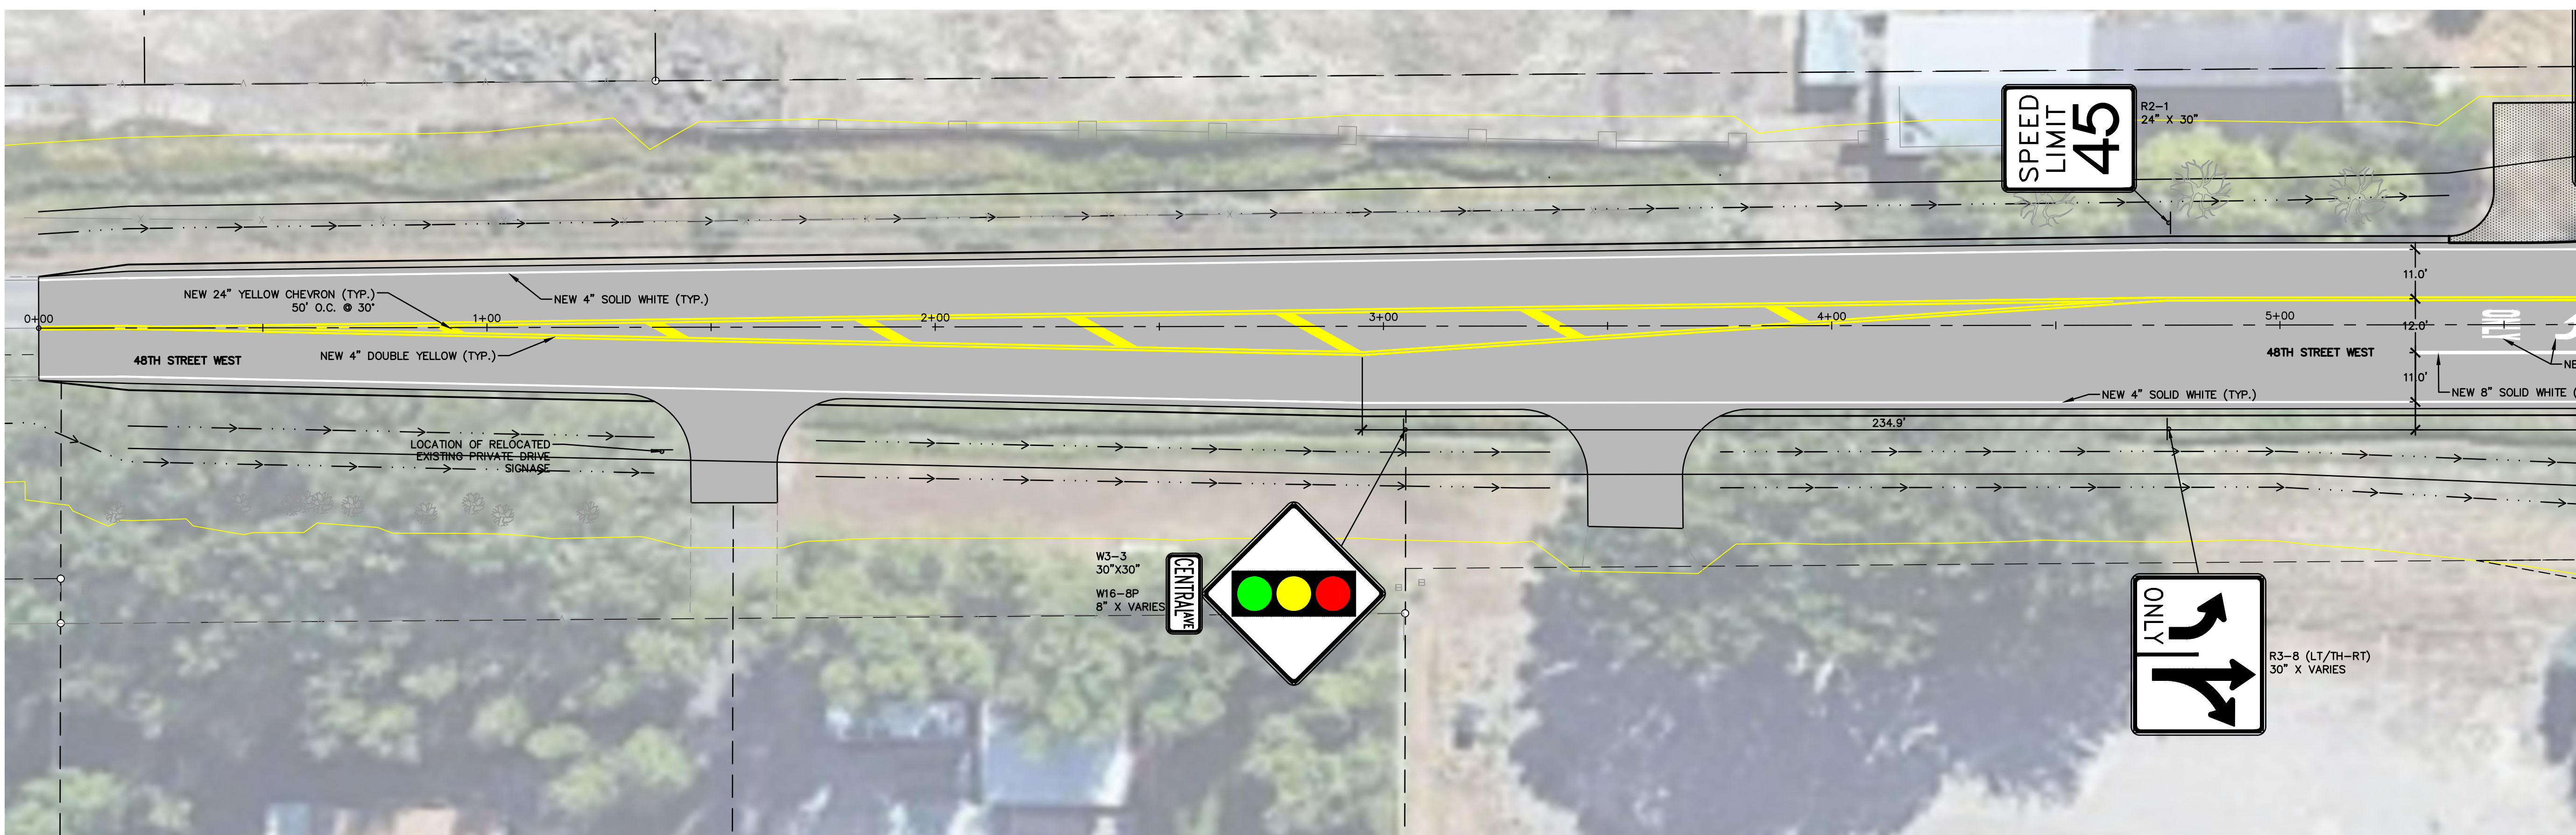

BIDDING PLANS

DRAWING HISTORY	
DATE	DESCRIPTION
04/29/25	PRELIMINARY FOR REVIEW
01/20/26	BIDDING SET
-	-
-	-
-	-
-	-
-	-
-	-
FILE: 21001_14_48TH_STG_N_STRP.DWG	
PROJECT NO: 21001.14	
CAD: HDY	
QUALITY ASSURANCE: DJC, ESC	

YELLOWSTONE CO. TASK ORDER 14
CENTRAL AVENUE & 48TH STREET WEST
INTERSECTION IMPROVEMENTS
BILLINGS, MONTANA
48TH STREET SIGNING & STRIPING PLAN STA. 0+00 TO 11+00

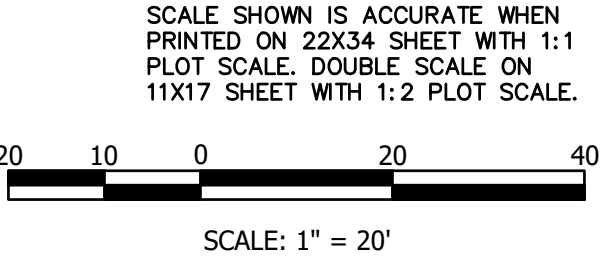


SCALE SHOWN IS ACCURATE WHEN
PRINTED ON 22X34 SHEET WITH 1:1
PLOT SCALE. DOUBLE SCALE ON
11X17 SHEET WITH 1:2 PLOT SCALE.


BIDDING PLANS

YELLOWSTONE CO. TASK ORDER 14
CENTRAL AVENUE & 48TH STREET WEST
INTERSECTION IMPROVEMENTS
BILLINGS, MONTANA
48TH STREET SIGNING & STRIPING PLAN STA. 10+50 TO 12+79


DRAWING HISTORY	
DATE	DESCRIPTION
04/29/25	PRELIMINARY FOR REVIEW
01/20/26	BIDDING SET
-	-
-	-
-	-
-	-
-	-
-	-
FILE: 21001_14_48TH_SIGN_STRIPING.DWG	
PROJECT NO: 21001.14	
CAD: HDY	
QUALITY ASSURANCE: DJC, ESC	

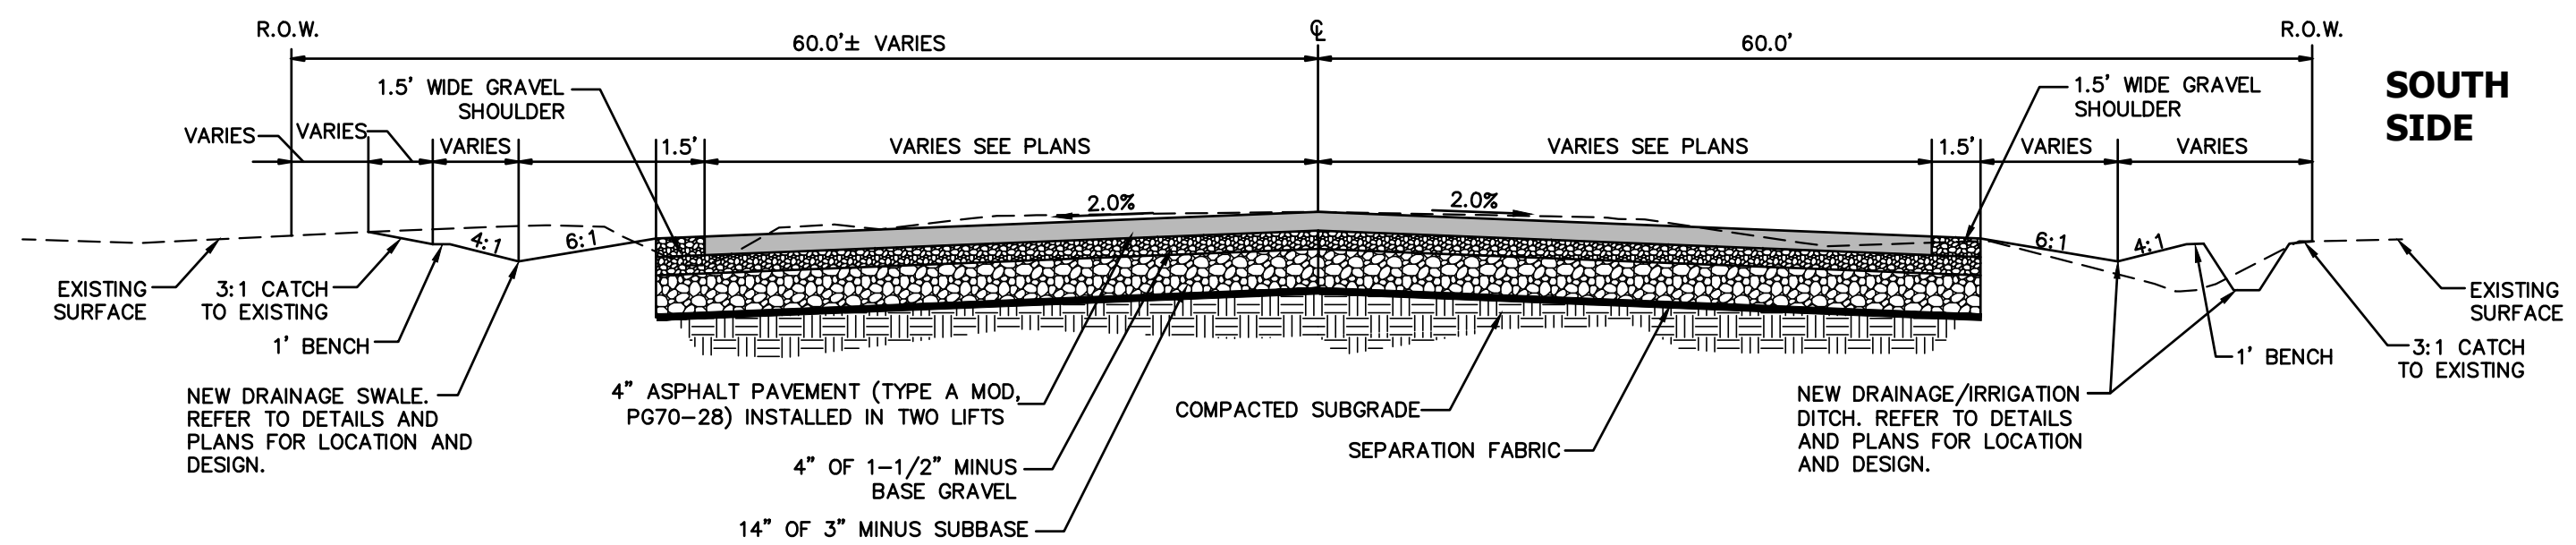


PROPOSED FULL REPLACEMENT ASPHALT SECTION SECTION-CENTRAL AVENUE
NOT TO SCALE

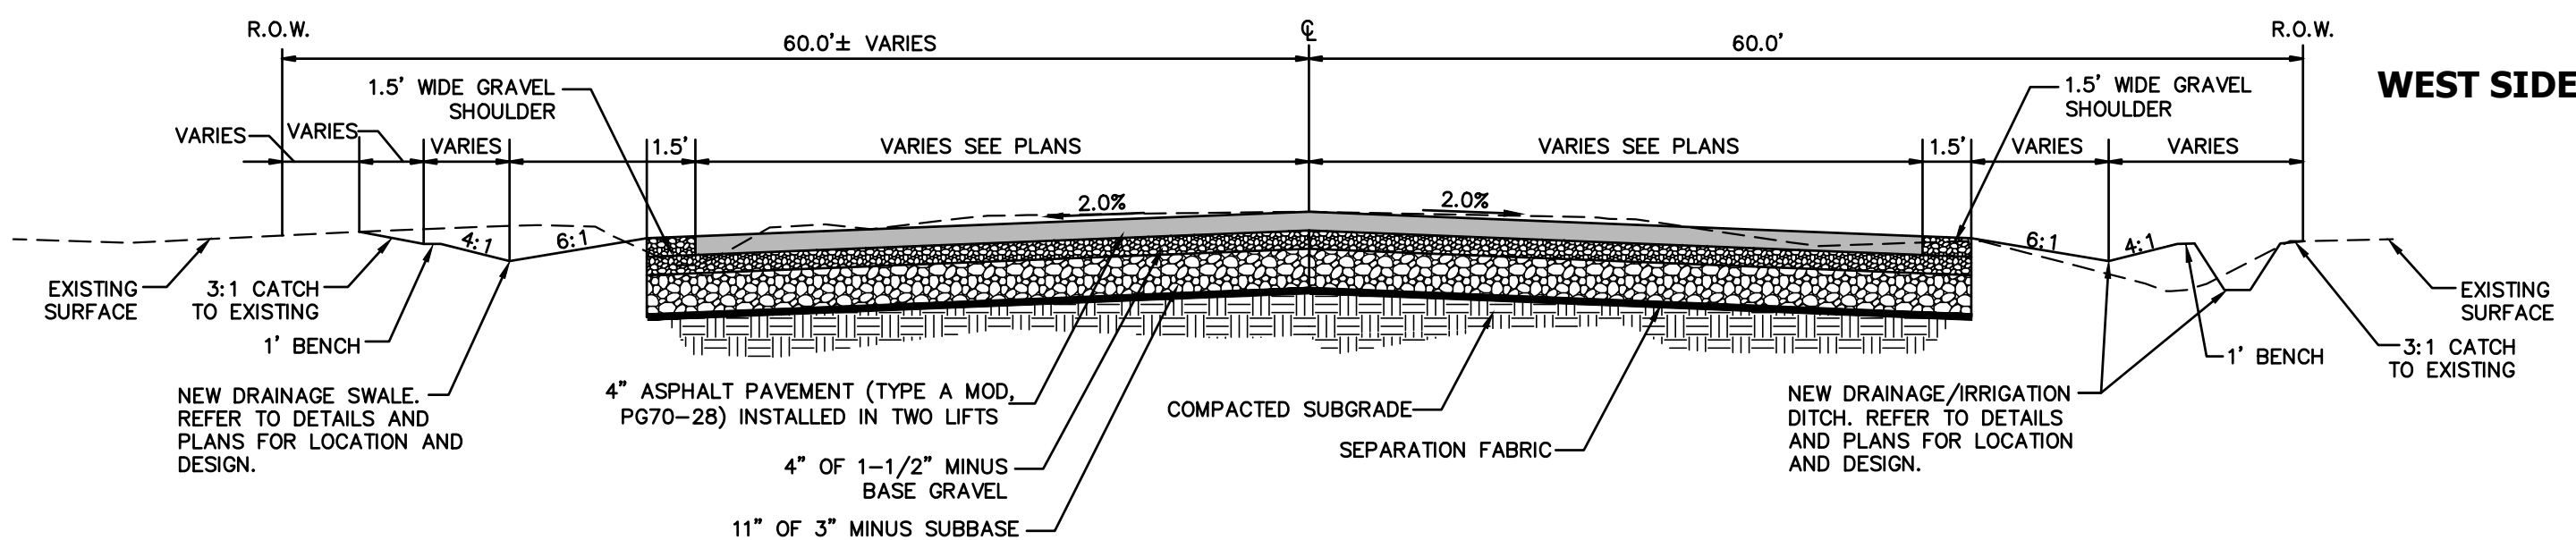


PROPOSED FULL REPLACEMENT ASPHALT SECTION SECTION-48TH STREET WEST
NOT TO SCALE

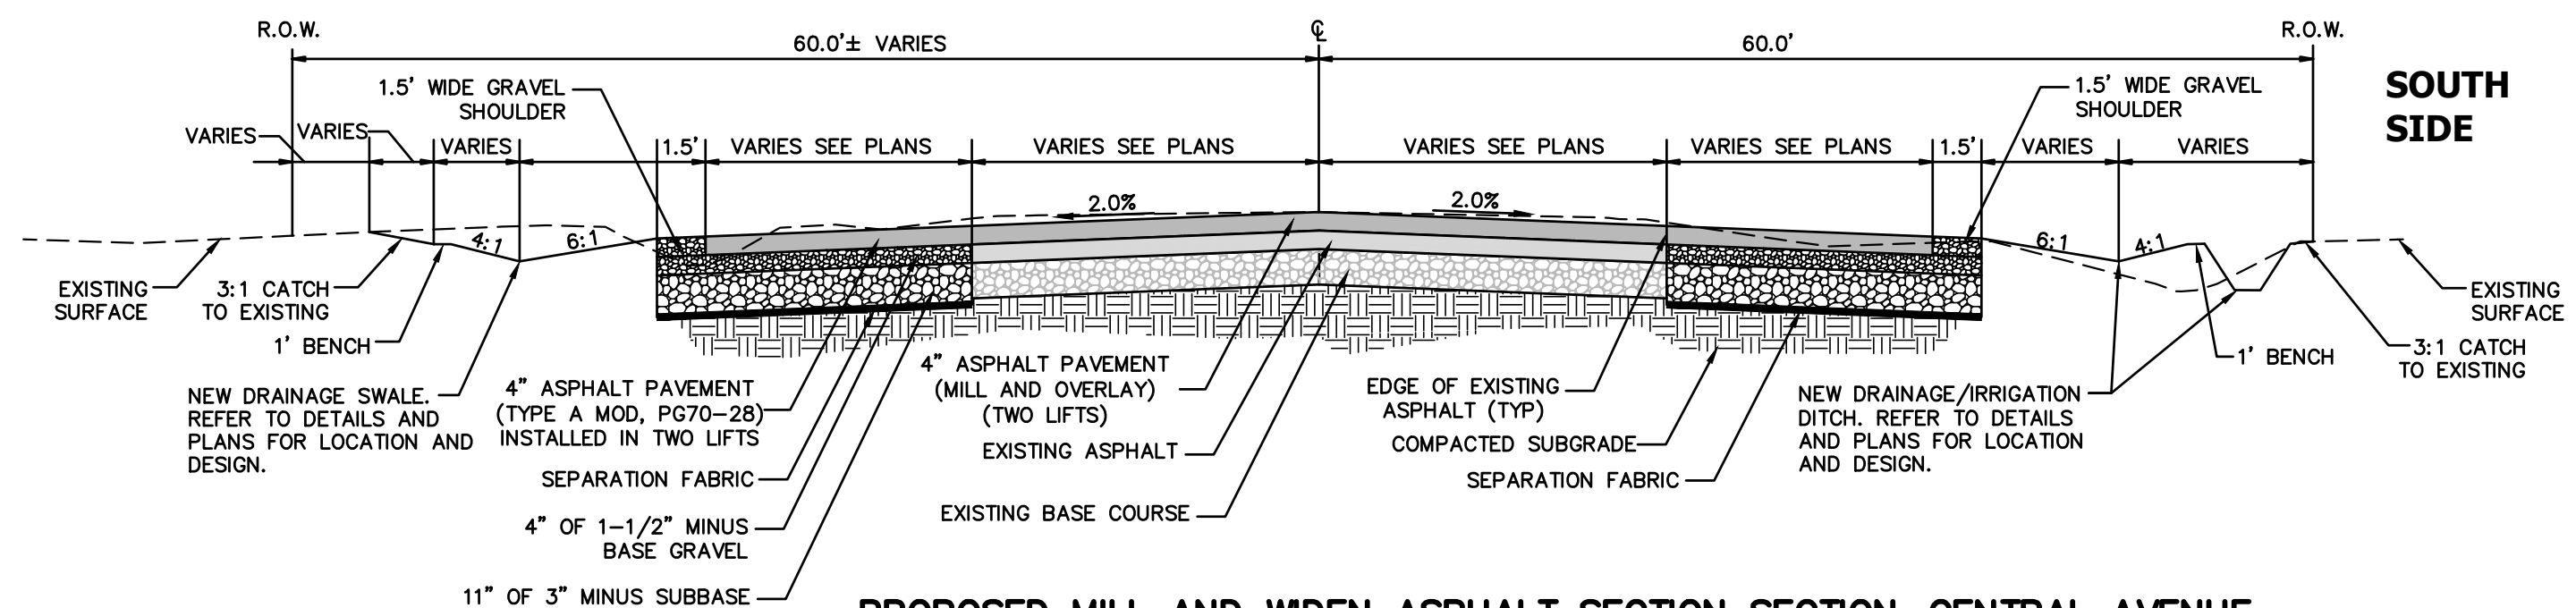


PROPOSED MILL AND WIDEN ASPHALT SECTION SECTION-CENTRAL AVENUE
NOT TO SCALE

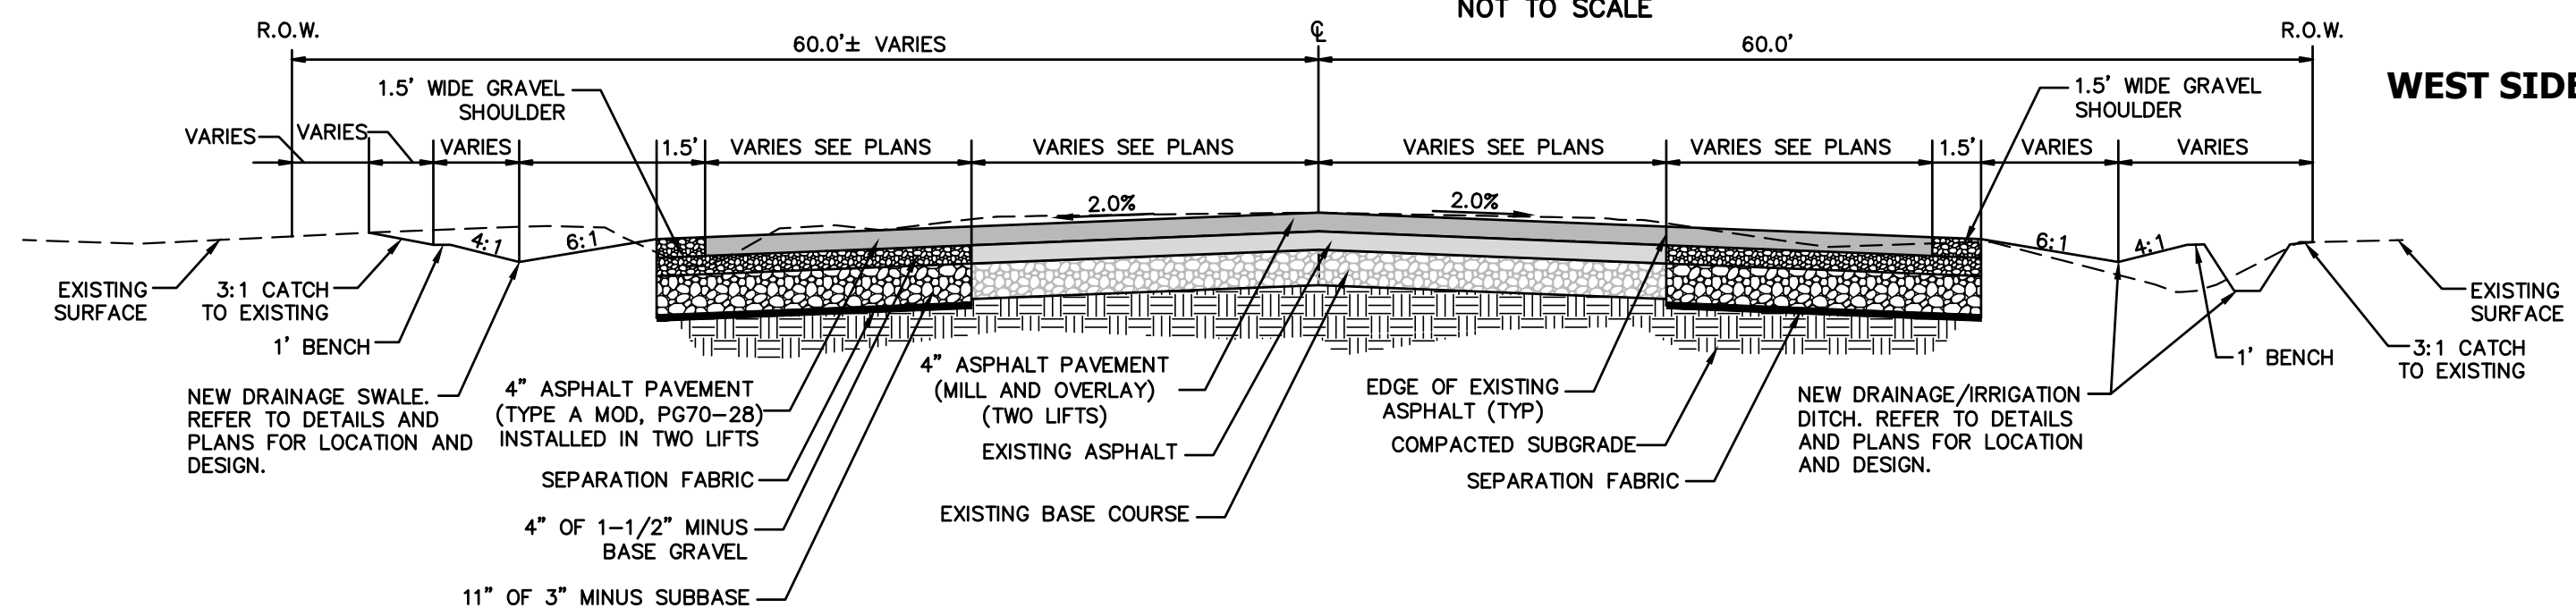


PROPOSED MILL AND WIDEN ASPHALT SECTION SECTION-48TH STREET WEST
NOT TO SCALE

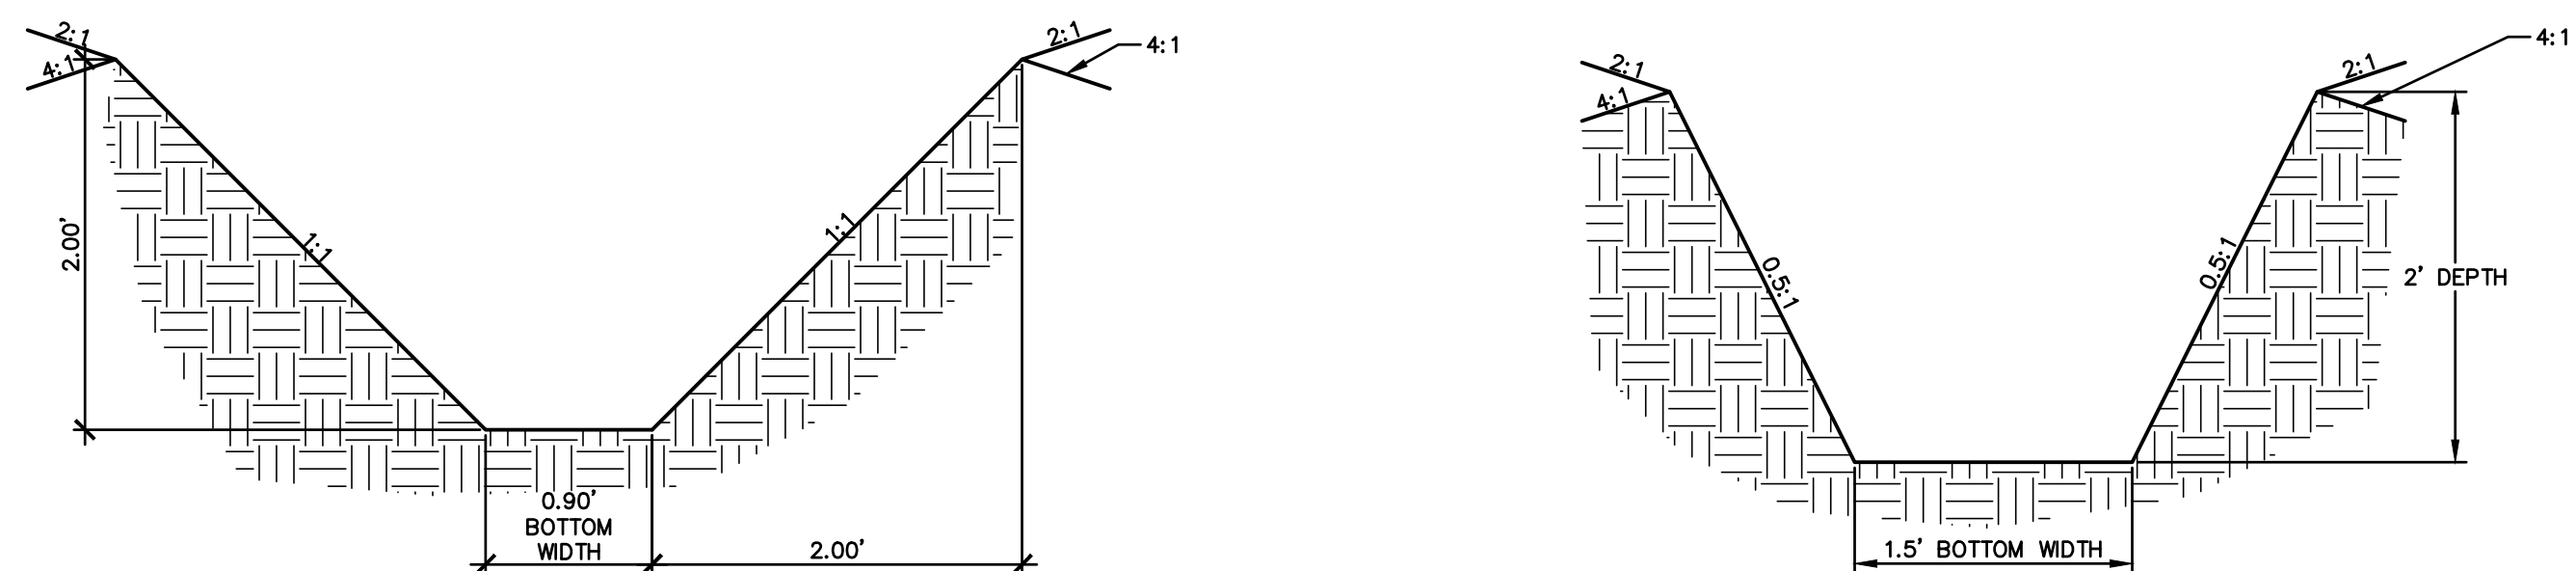

PROPOSED IRRIGATION DITCH SECTION (SOUTH OF CENTRAL AVE.)
NOT TO SCALE

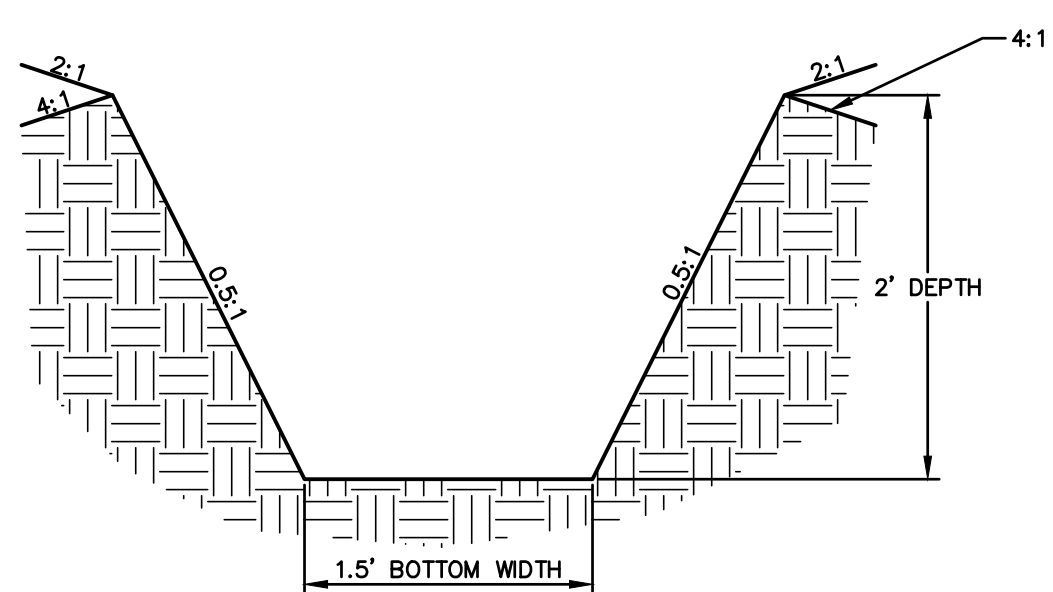


PROPOSED IRRIGATION DITCH SECTION (NORTH OF CENTRAL AVE.)
NOT TO SCALE

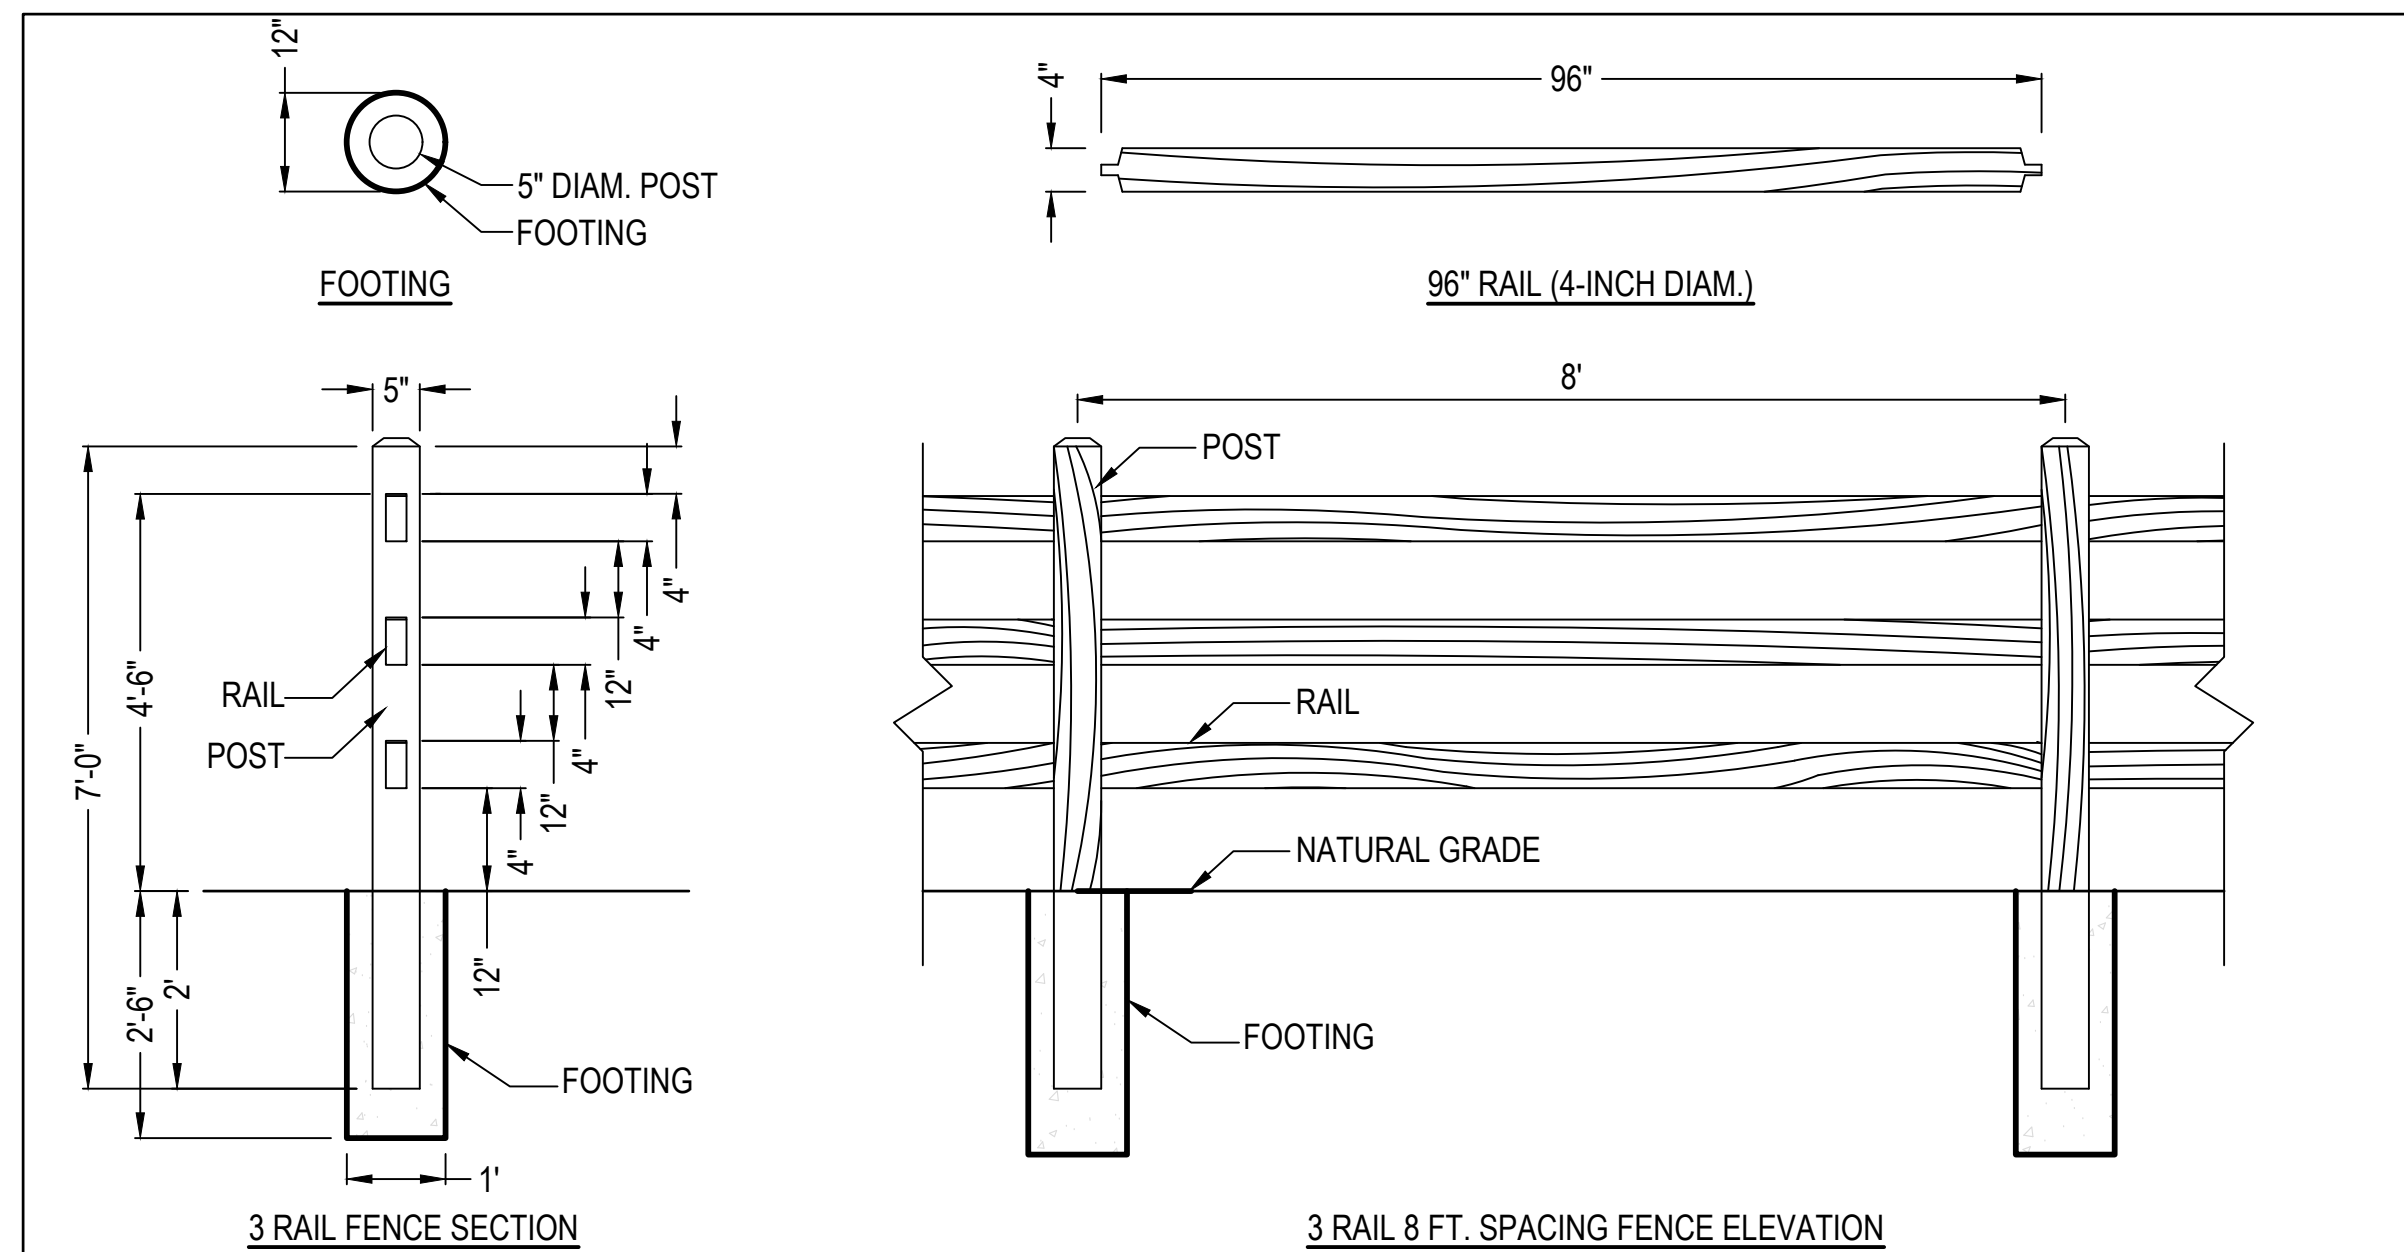

NOTES:

1. POSTS AND RAILS SHALL BE PRESSURE-TREATED WOOD
2. CONCRETE FOR FOOTINGS TO BE MINIMUM COMPRESSIVE STRENGTH OF 4000 PSI AT 28 DAYS.
3. INSTALLATION TO BE COMPLETED IN ACCORDANCE WITH MANUFACTURER'S SPECIFICATIONS.

SPLIT RAIL FENCE DETAIL
NOT TO SCALE

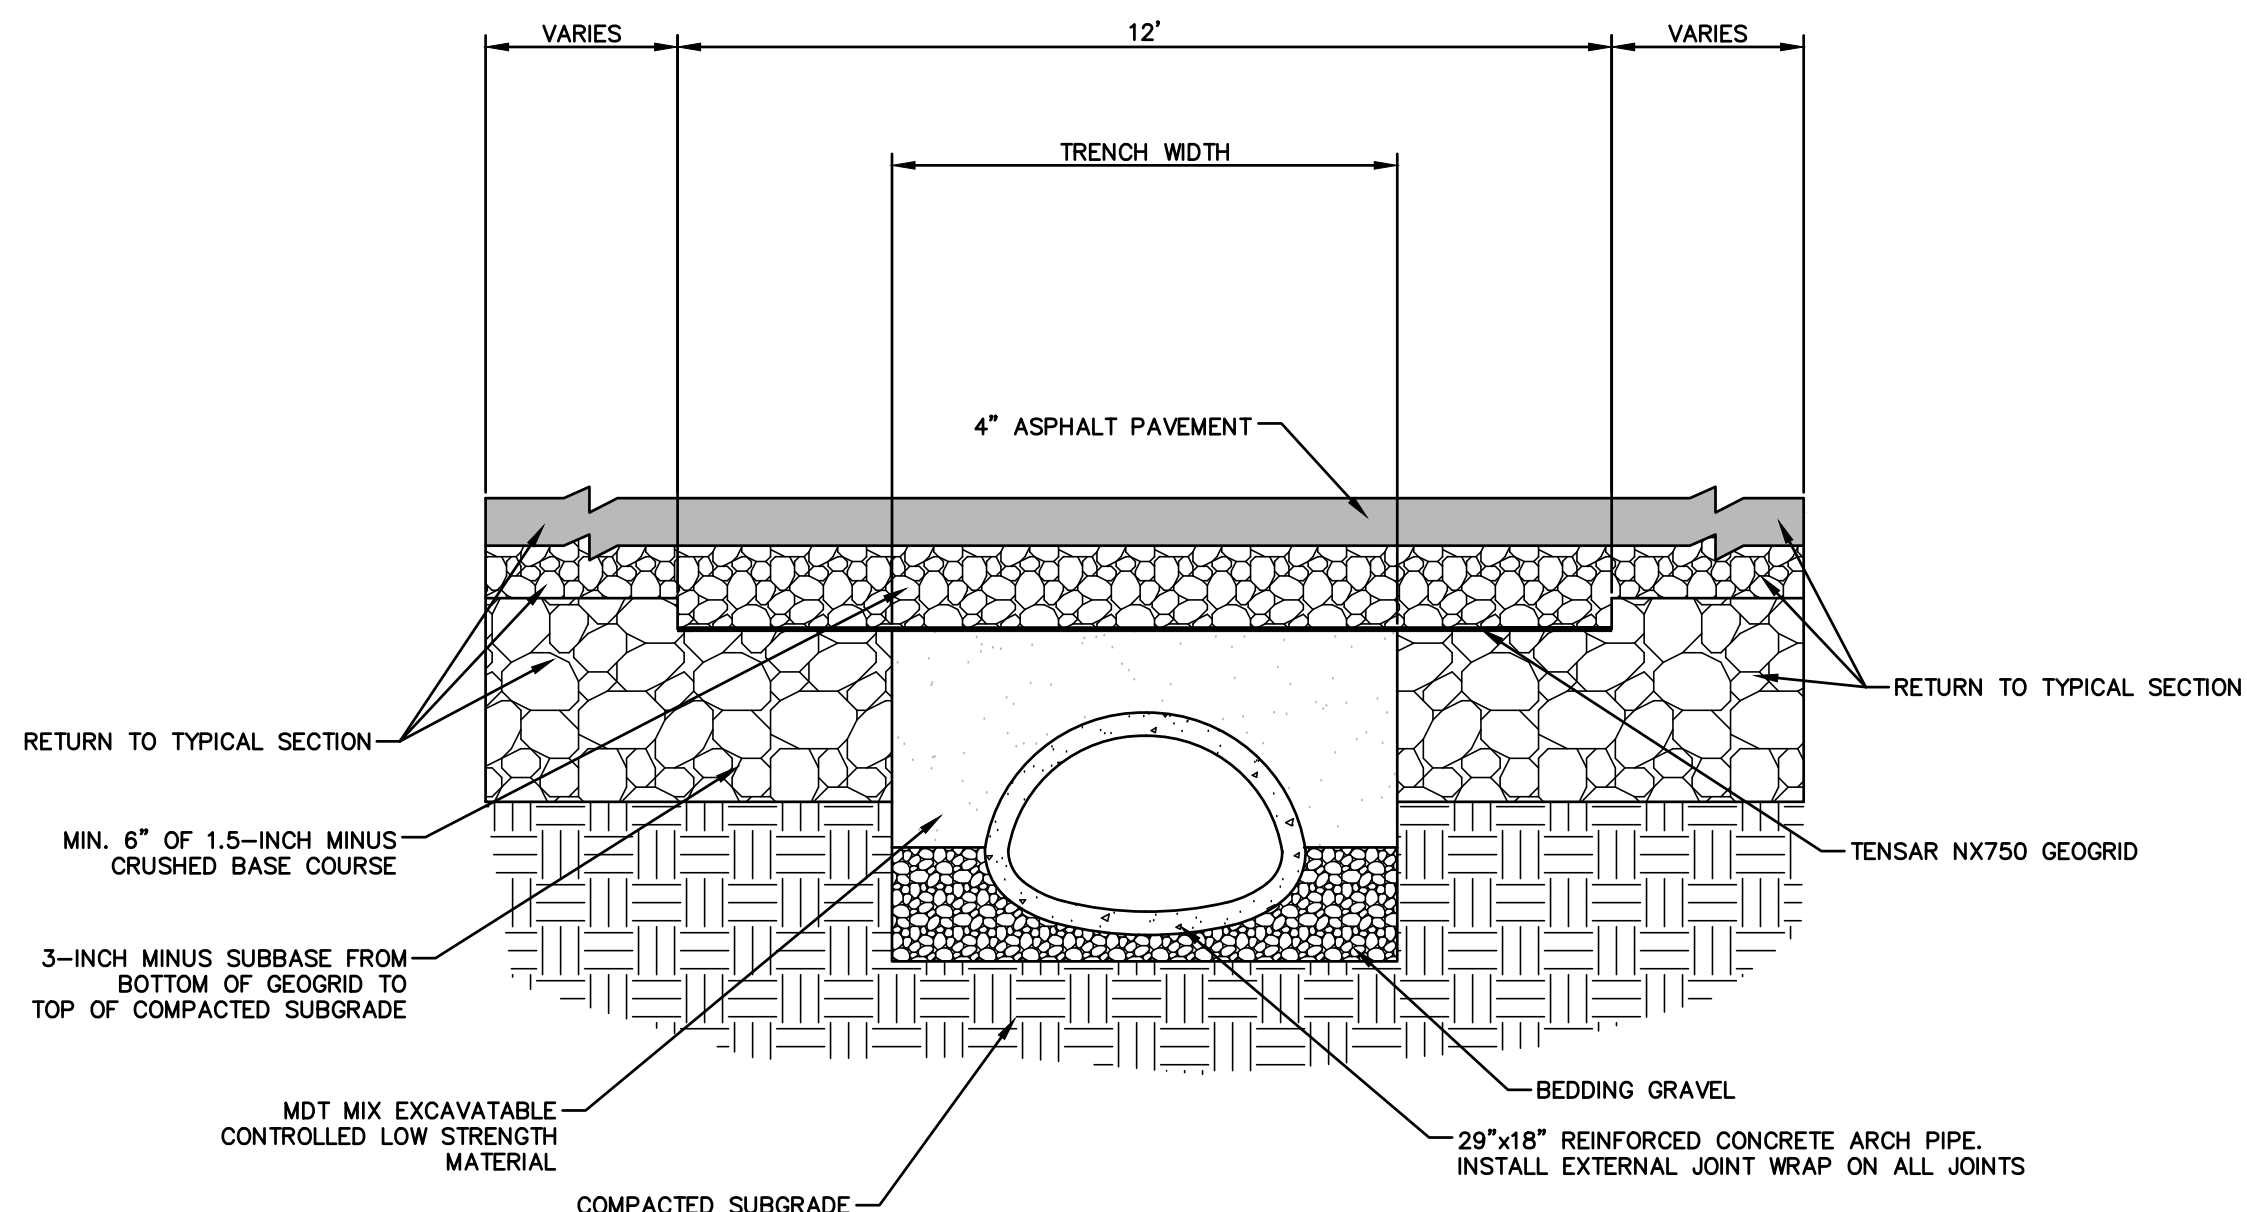

PROPOSED IRRIGATION CULVERT CROSS SECTION
NOT TO SCALE

BIDDING PLANS





DRAWING HISTORY	DATE	DESCRIPTION
DATE	04/29/25	PRELIMINARY FOR REVIEW
DATE	01/20/26	BIDDING SET
FILE:	21001.14 COVER.DWG	
PROJECT NO:	21001.14	
CAD:	HDY	
QUALITY ASSURANCE:	DJC, ESC	

YELLOWSTONE CO. TASK ORDER 14

CENTRAL AVENUE & 48TH STREET WEST
INTERSECTION IMPROVEMENTS


BILLINGS, MONTANA

DETAILS

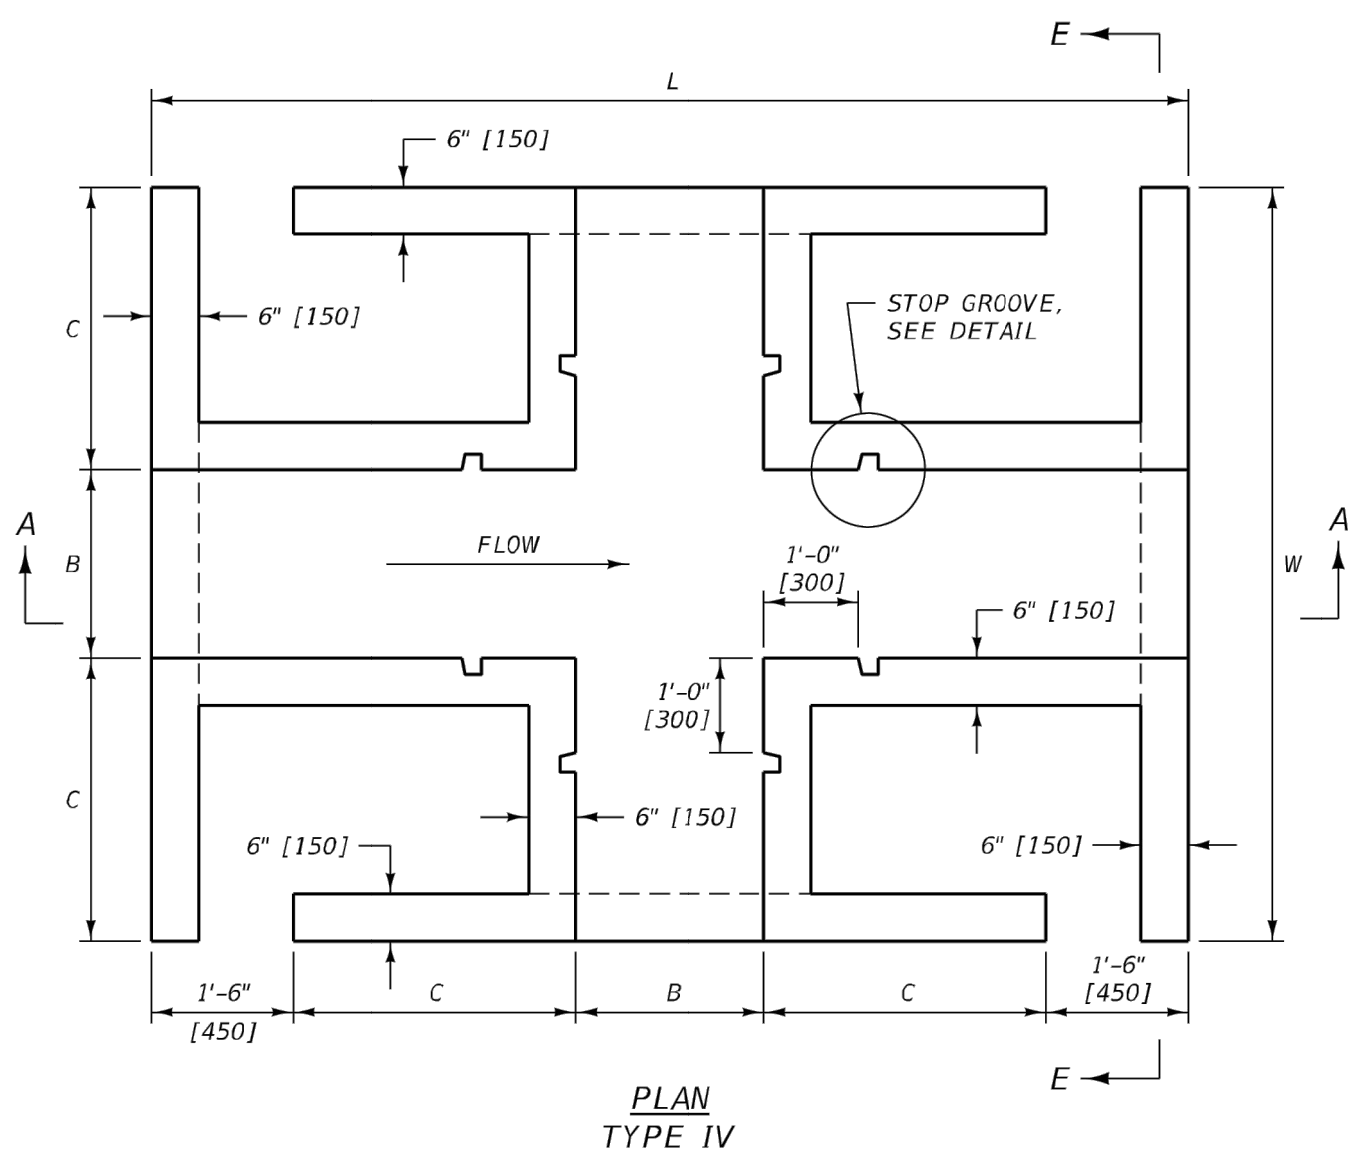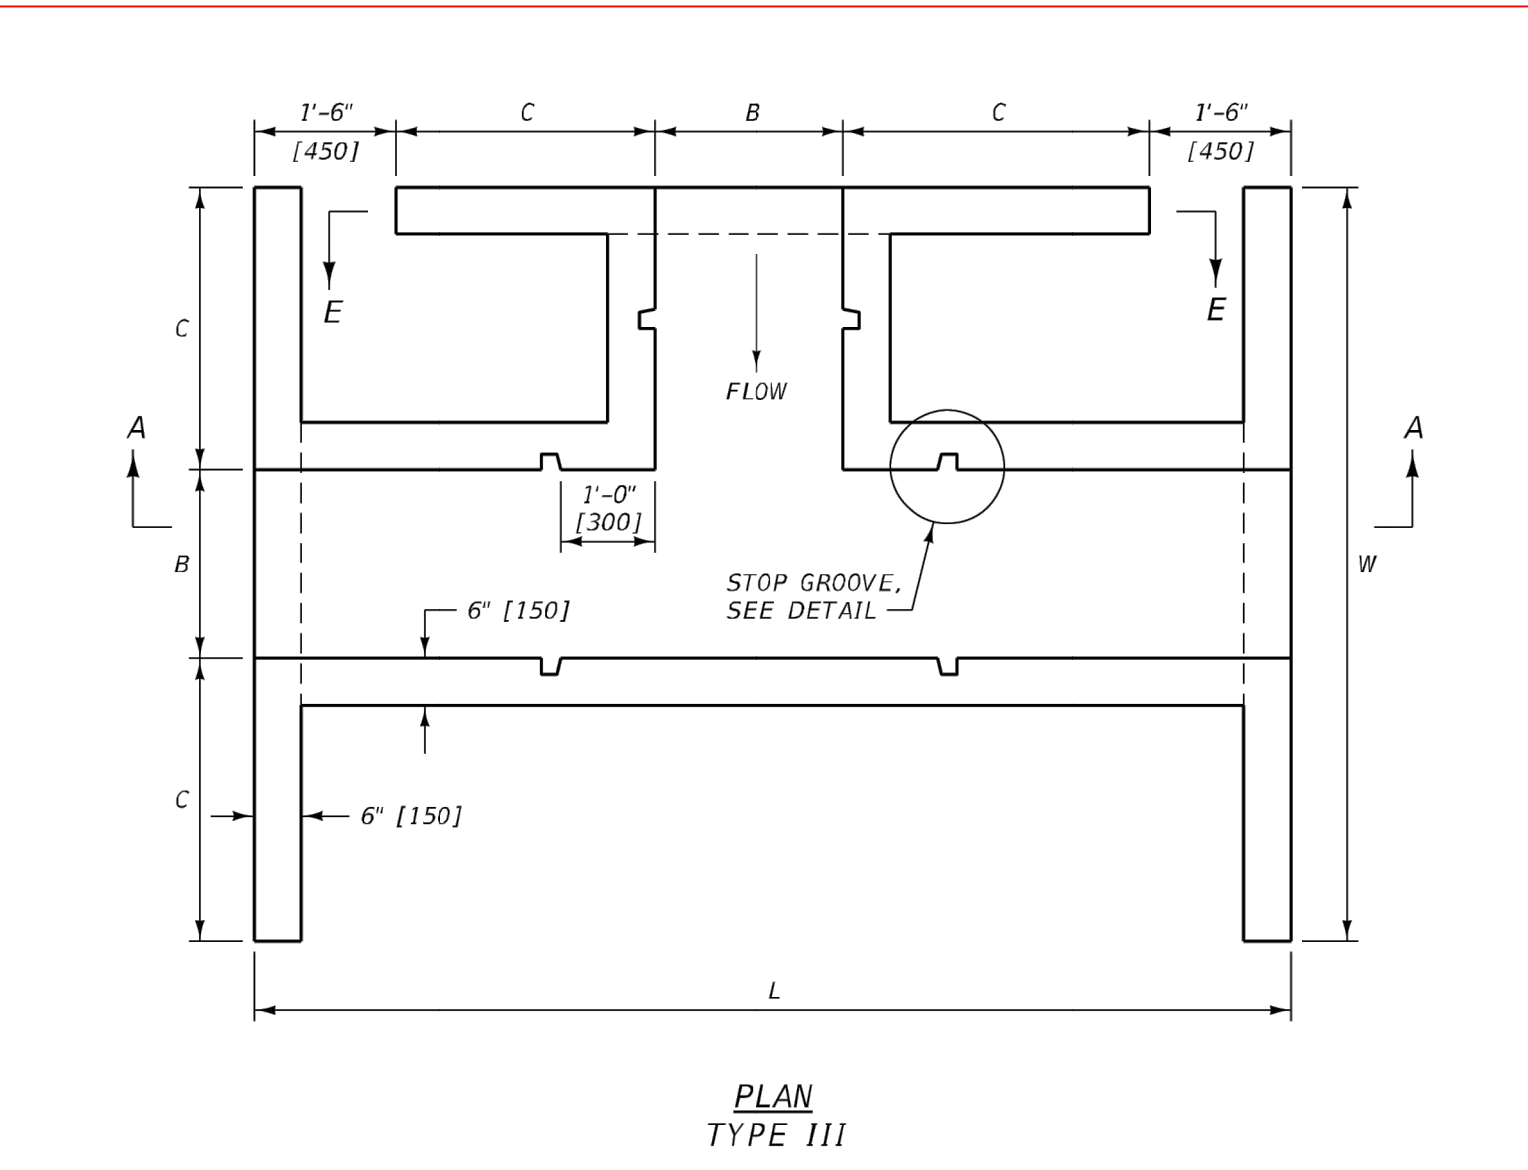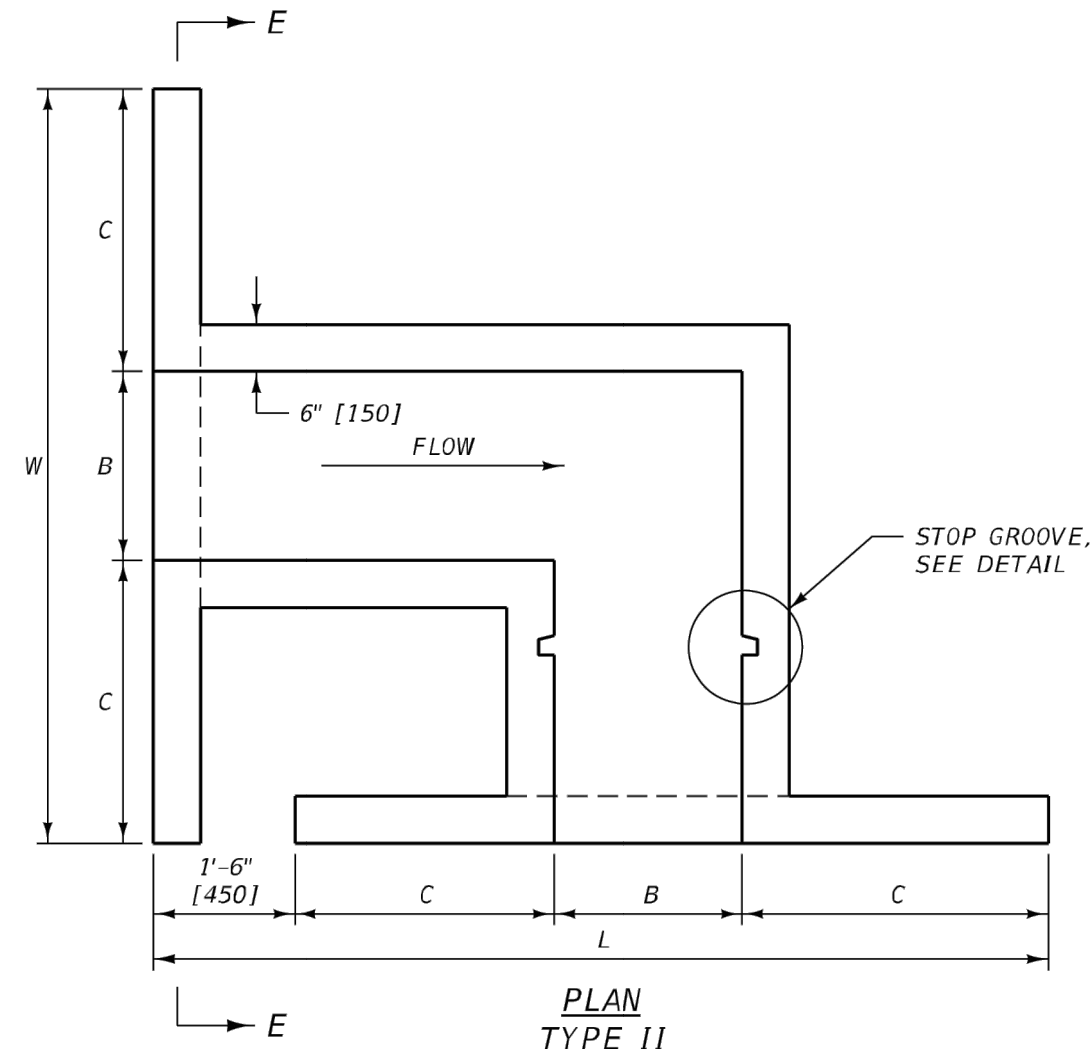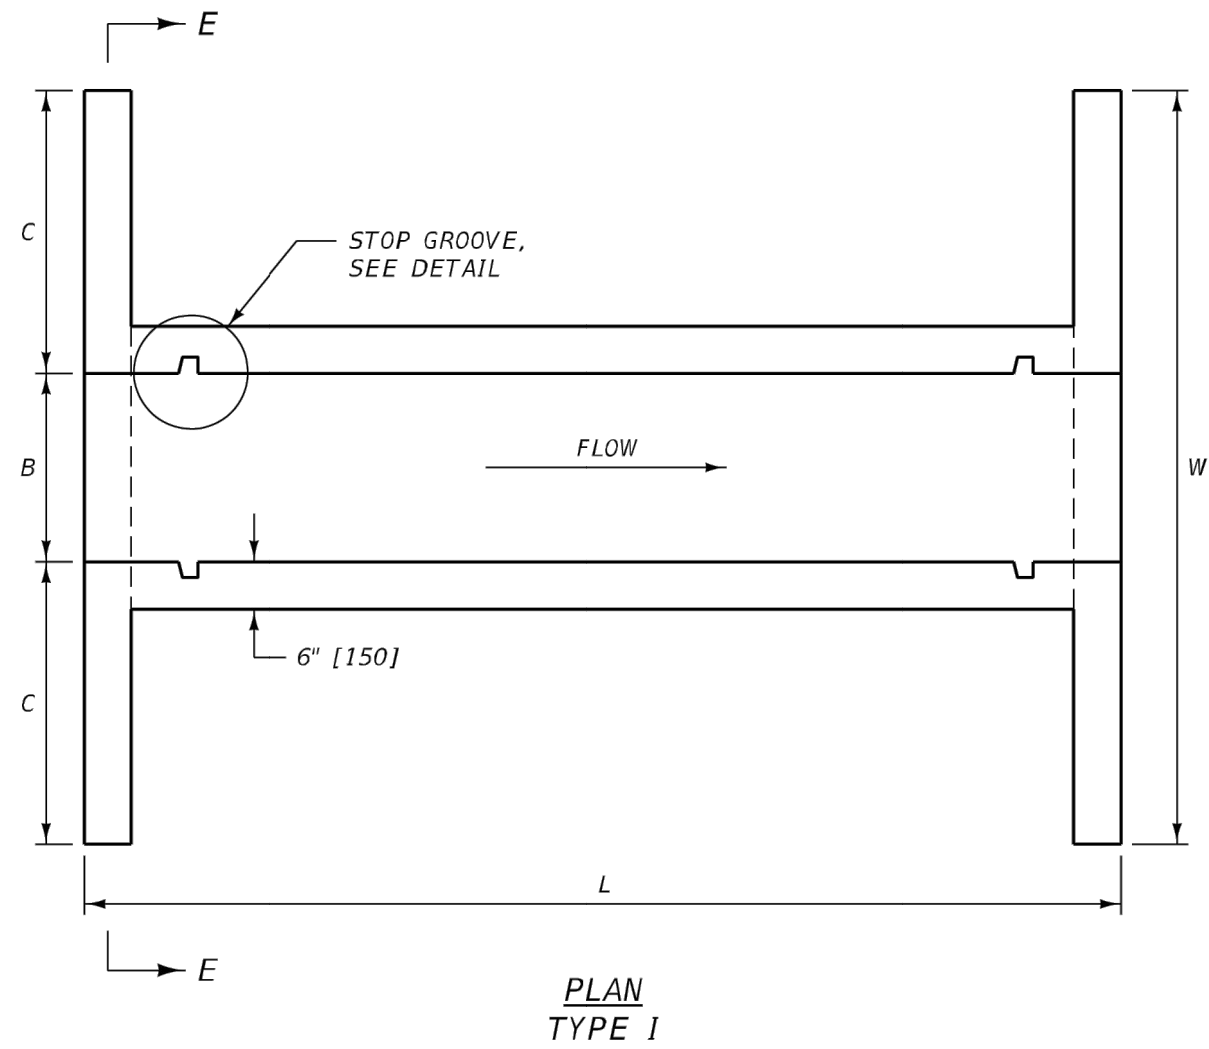


DIMENSIONS AND QUANTITIES							
	B	C	H	L	W	CL. GENERAL CONC. OR EQUAL (C.Y.)	REINFORCING STEEL (LB.)
TYPE I	2'-0"	3'-0"	2'-0"	6'-0"	8'-0"	1.5	114.0
	2'-6"	3'-6"	2'-0"	6'-0"	9'-6"	1.7	124.4
	3'-0"	4'-0"	2'-6"	6'-0"	11'-0"	2.2	129.0
TYPE II	2'-0"	3'-0"	2'-0"	9'-6"	8'-0"	2.0	152.0
	2'-6"	3'-6"	2'-0"	11'-0"	9'-6"	2.4	190.0
	3'-0"	4'-0"	2'-6"	12'-6"	11'-0"	3.3	250.8
TYPE III	2'-0"	3'-0"	2'-0"	11'-0"	8'-0"	2.8	212.8
	2'-6"	3'-6"	2'-0"	12'-6"	9'-6"	3.4	258.4
	3'-0"	4'-0"	2'-6"	14'-0"	11'-0"	4.6	349.6
TYPE IV	2'-0"	3'-0"	2'-0"	11'-0"	8'-0"	3.4	266.0
	2'-6"	3'-6"	2'-0"	12'-6"	9'-6"	4.2	319.2
	3'-0"	4'-0"	2'-6"	14'-0"	11'-0"	5.6	425.6

METRIC DIMENSIONS AND QUANTITIES							
	B (mm)	C (mm)	H (mm)	L (mm)	W (mm)	CL. GENERAL CONC. OR EQUAL (m³)	REINF. STEEL (kg)
TYPE I	600	900	600	1850	2400	1.1	54.7
	750	1050	600	1850	2850	1.3	60.7
	900	1200	750	1850	3300	1.6	80.2
TYPE II	600	900	600	2850	2400	1.4	69.8
	750	1050	600	3300	2850	1.8	84.2
	900	1200	750	3750	3300	2.4	118.1
TYPE III	600	900	600	3300	2400	2.0	98.7
	750	1050	600	3750	2850	2.5	117.6
	900	1200	750	4200	3300	3.3	164.3
TYPE IV	600	900	600	3300	2400	2.5	121.1
	750	1050	600	3750	2850	3.0	144.4
	900	1200	750	4200	3300	4.1	201.9

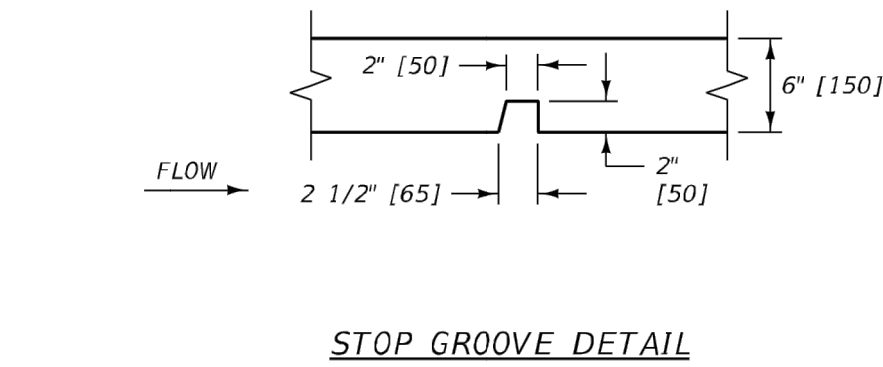

- NOTES:
- MODIFY DIVISION BOX DIMENSIONS IF REQUIRED IN THE PLANS.
 - QUANTITIES ARE FOR ESTIMATING PURPOSES ONLY.

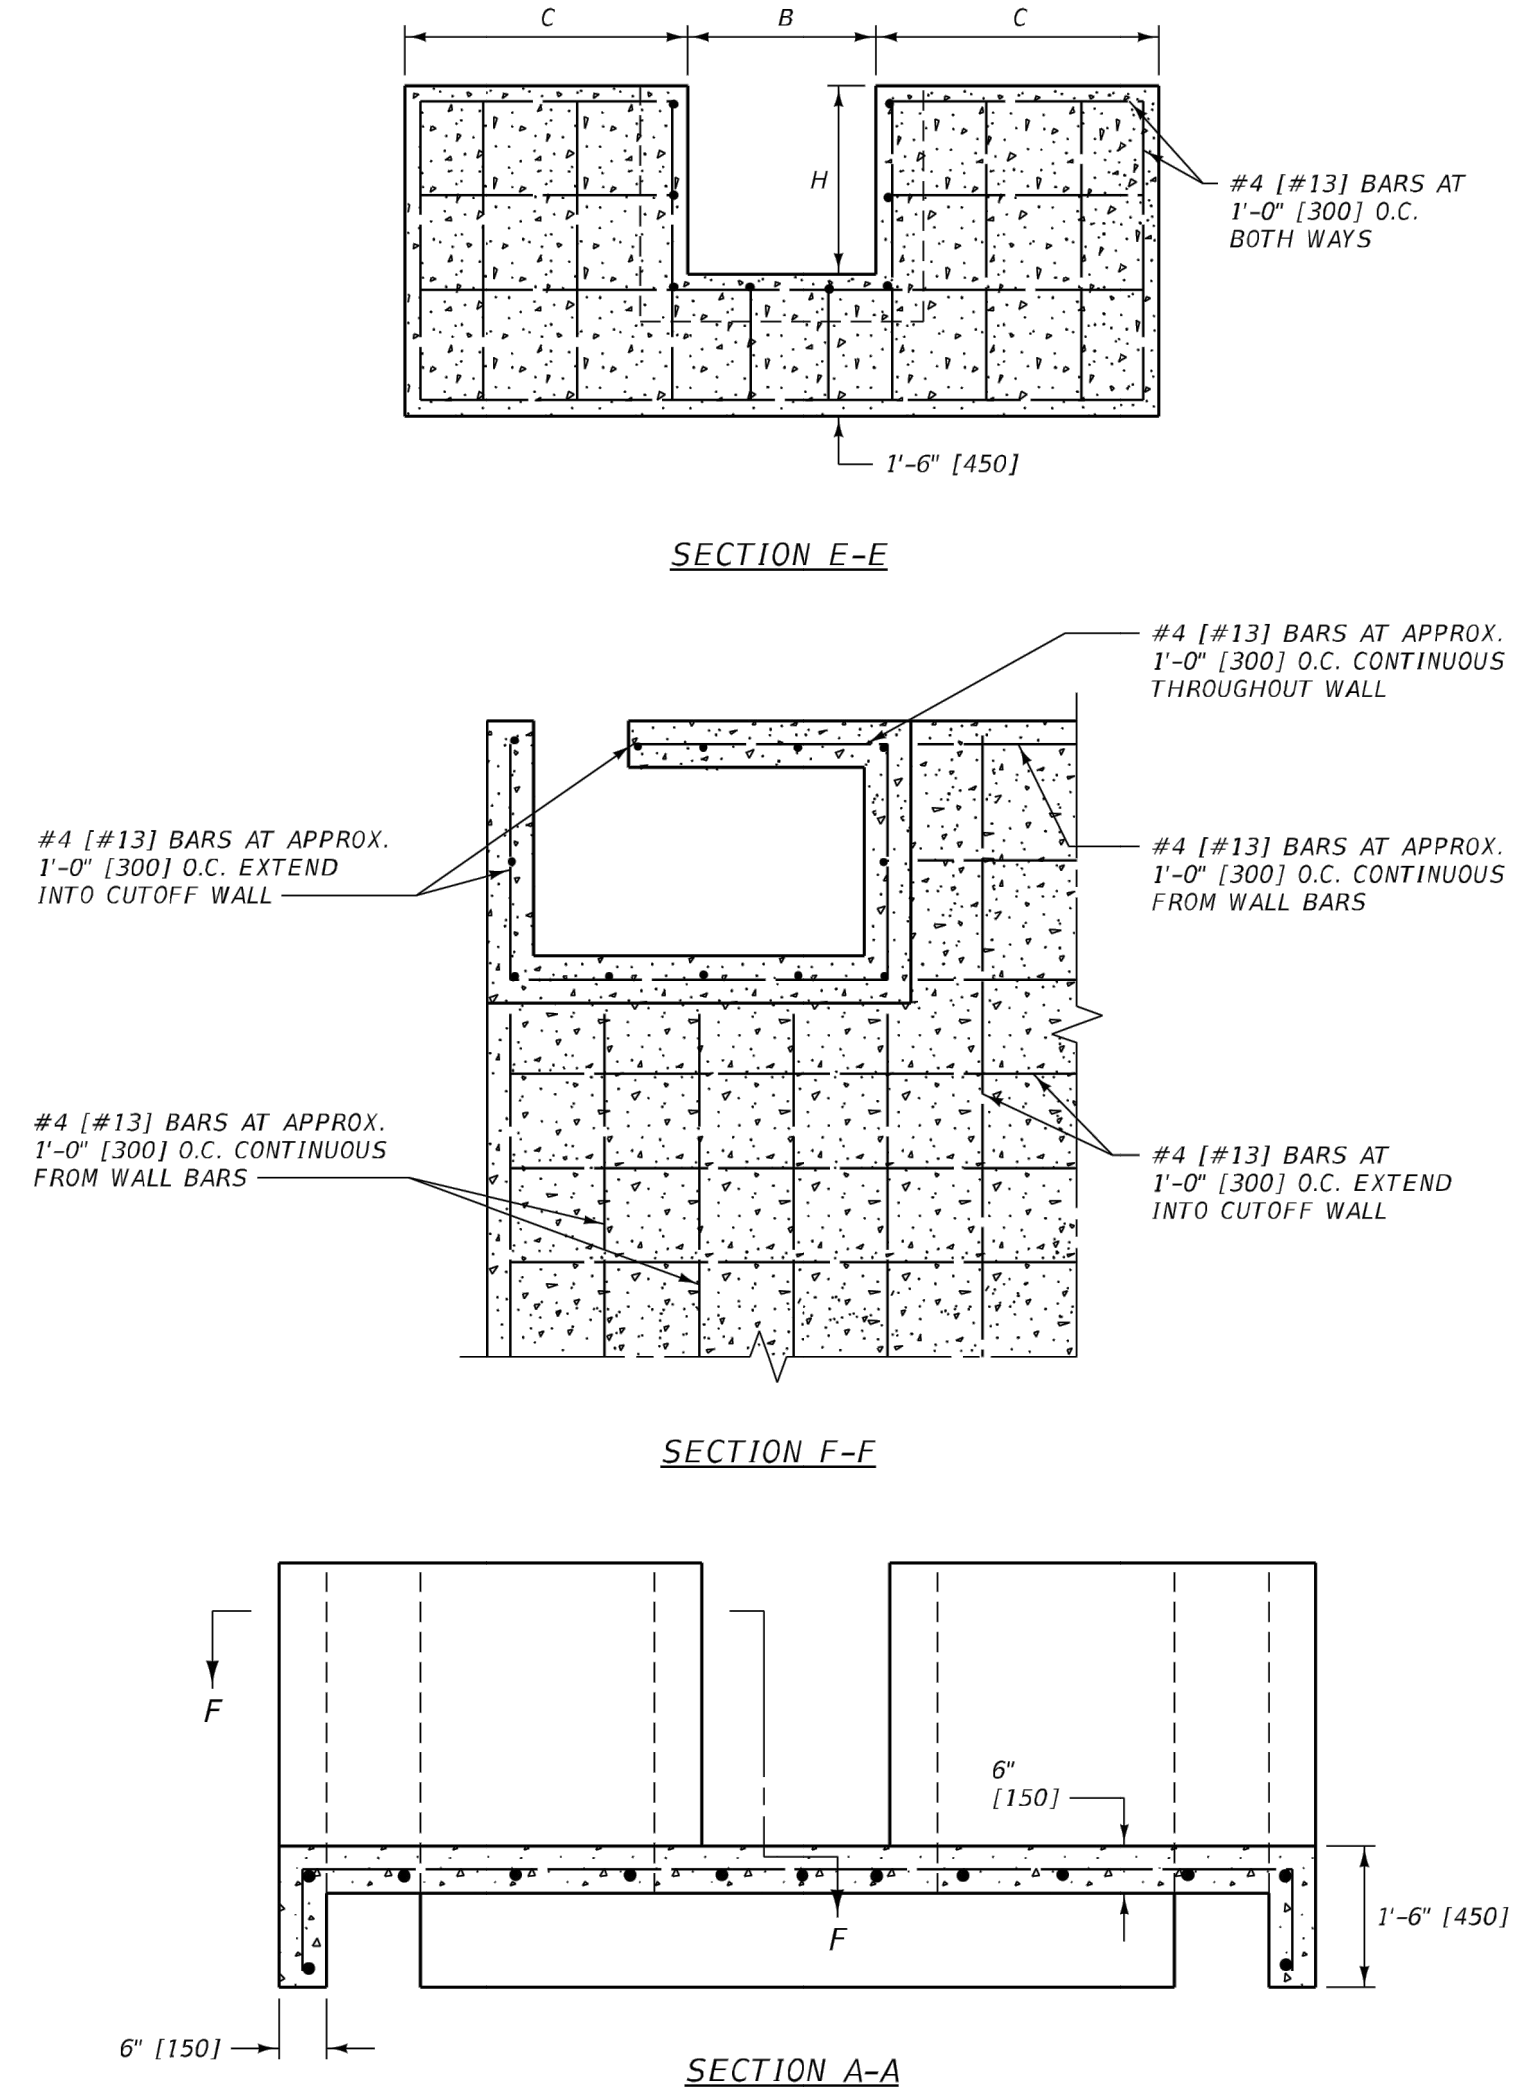

UNITS SHOWN IN BRACKETS [] ARE METRIC AND ARE IN MILLIMETERS (mm) UNLESS OTHER UNITS ARE SHOWN.

DETAILED DRAWING	
REFERENCE	DWG. NO.
STANDARD SPEC.	615-04
SECTION 552.615	
STANDARD CONCRETE IRRIGATION DIVISION BOXES	
MDT★ MONTANA DEPARTMENT OF TRANSPORTATION	



BIDDING PLANS

YELLOWSTONE CO. TASK ORDER 14

CENTRAL AVENUE & 48TH STREET WEST
INTERSECTION IMPROVEMENTS

BILLINGS, MONTANA

IRRIGATION STRUCTURE DETAILS

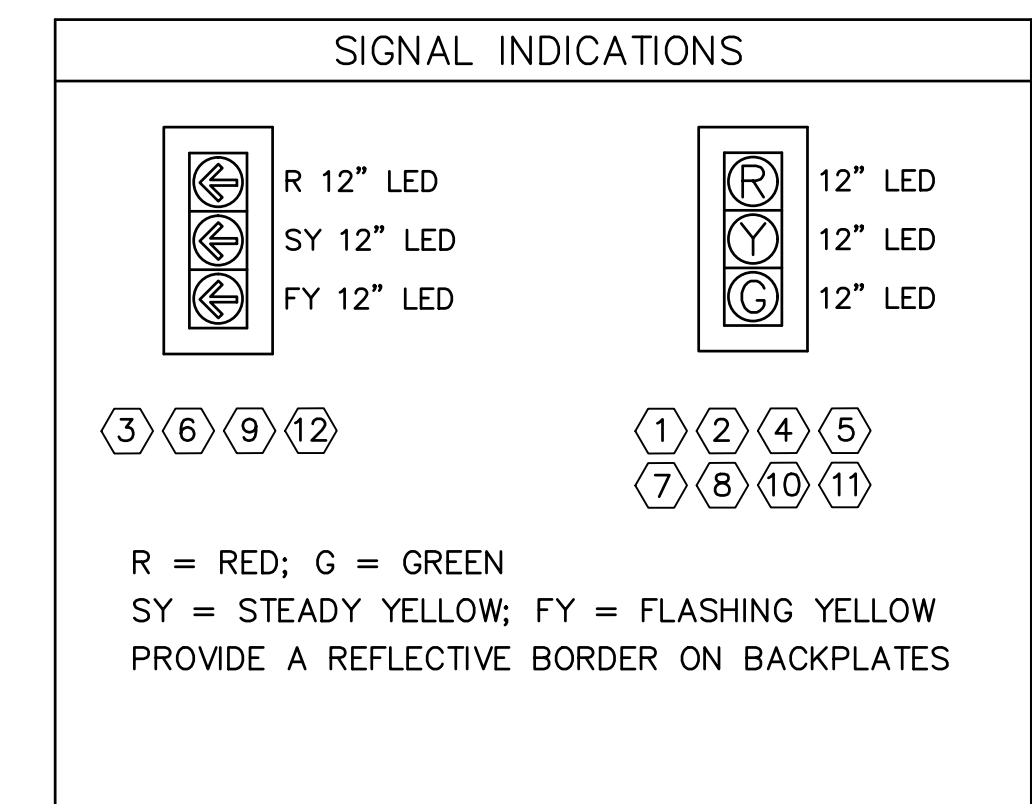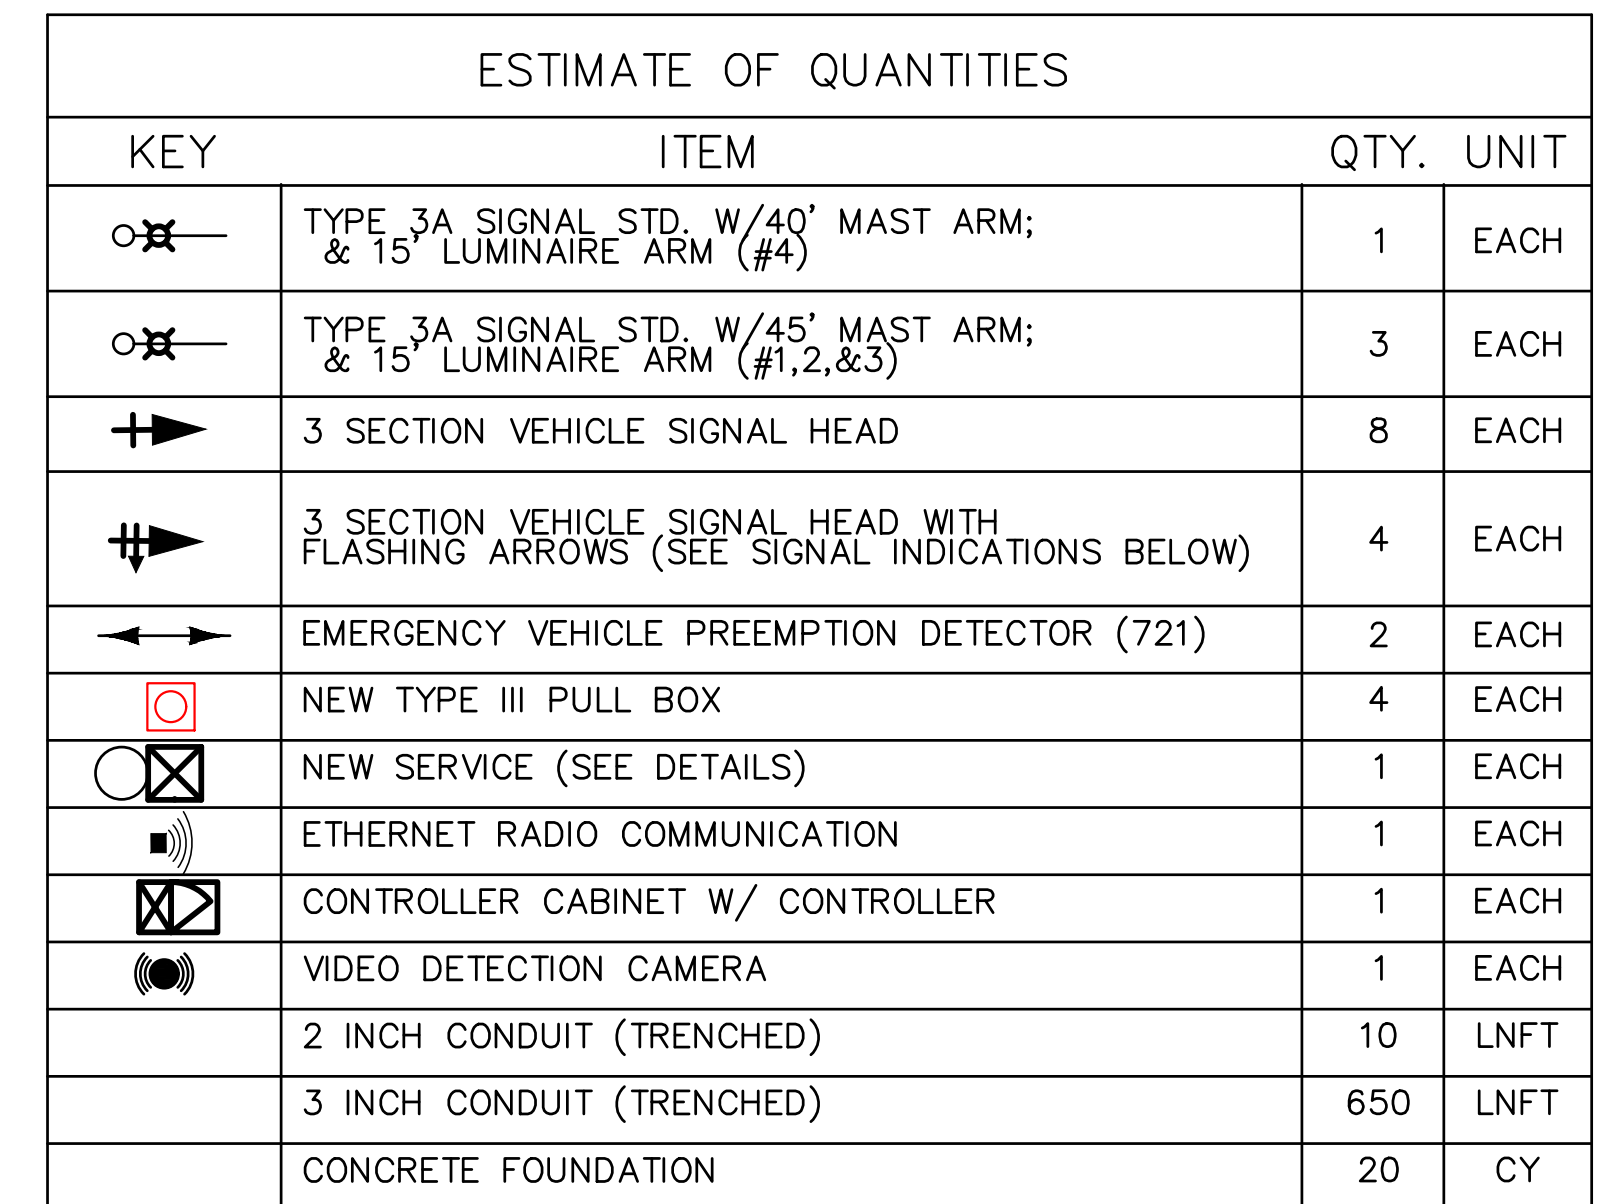

BIDDING PLANS

FILE:	21001.14_SIGNAL_PRO.DWG	DRAWING HISTORY
PROJECT NO:	21001.14	DATE
CAD:		DESCRIPTION
QUALITY ASSURANCE:		04/29/25 PRELIMINARY FOR REVIEW
		01/20/26 BIDDING SET
		- - - - -
		- - - - -
	HBY	- - - - -
		- - - - -
		- - - - -
	DJC, ESC	- - - - -




SCALE SHOWN IS ACCURATE WHEN
PRINTED ON 22X34 SHEET WITH 1:1
PLOT SCALE. DOUBLE SCALE ON
11X17 SHEET WITH 1:2 PLOT SCALE.

10 5 0 10 20




SCALE: 1" = 10'

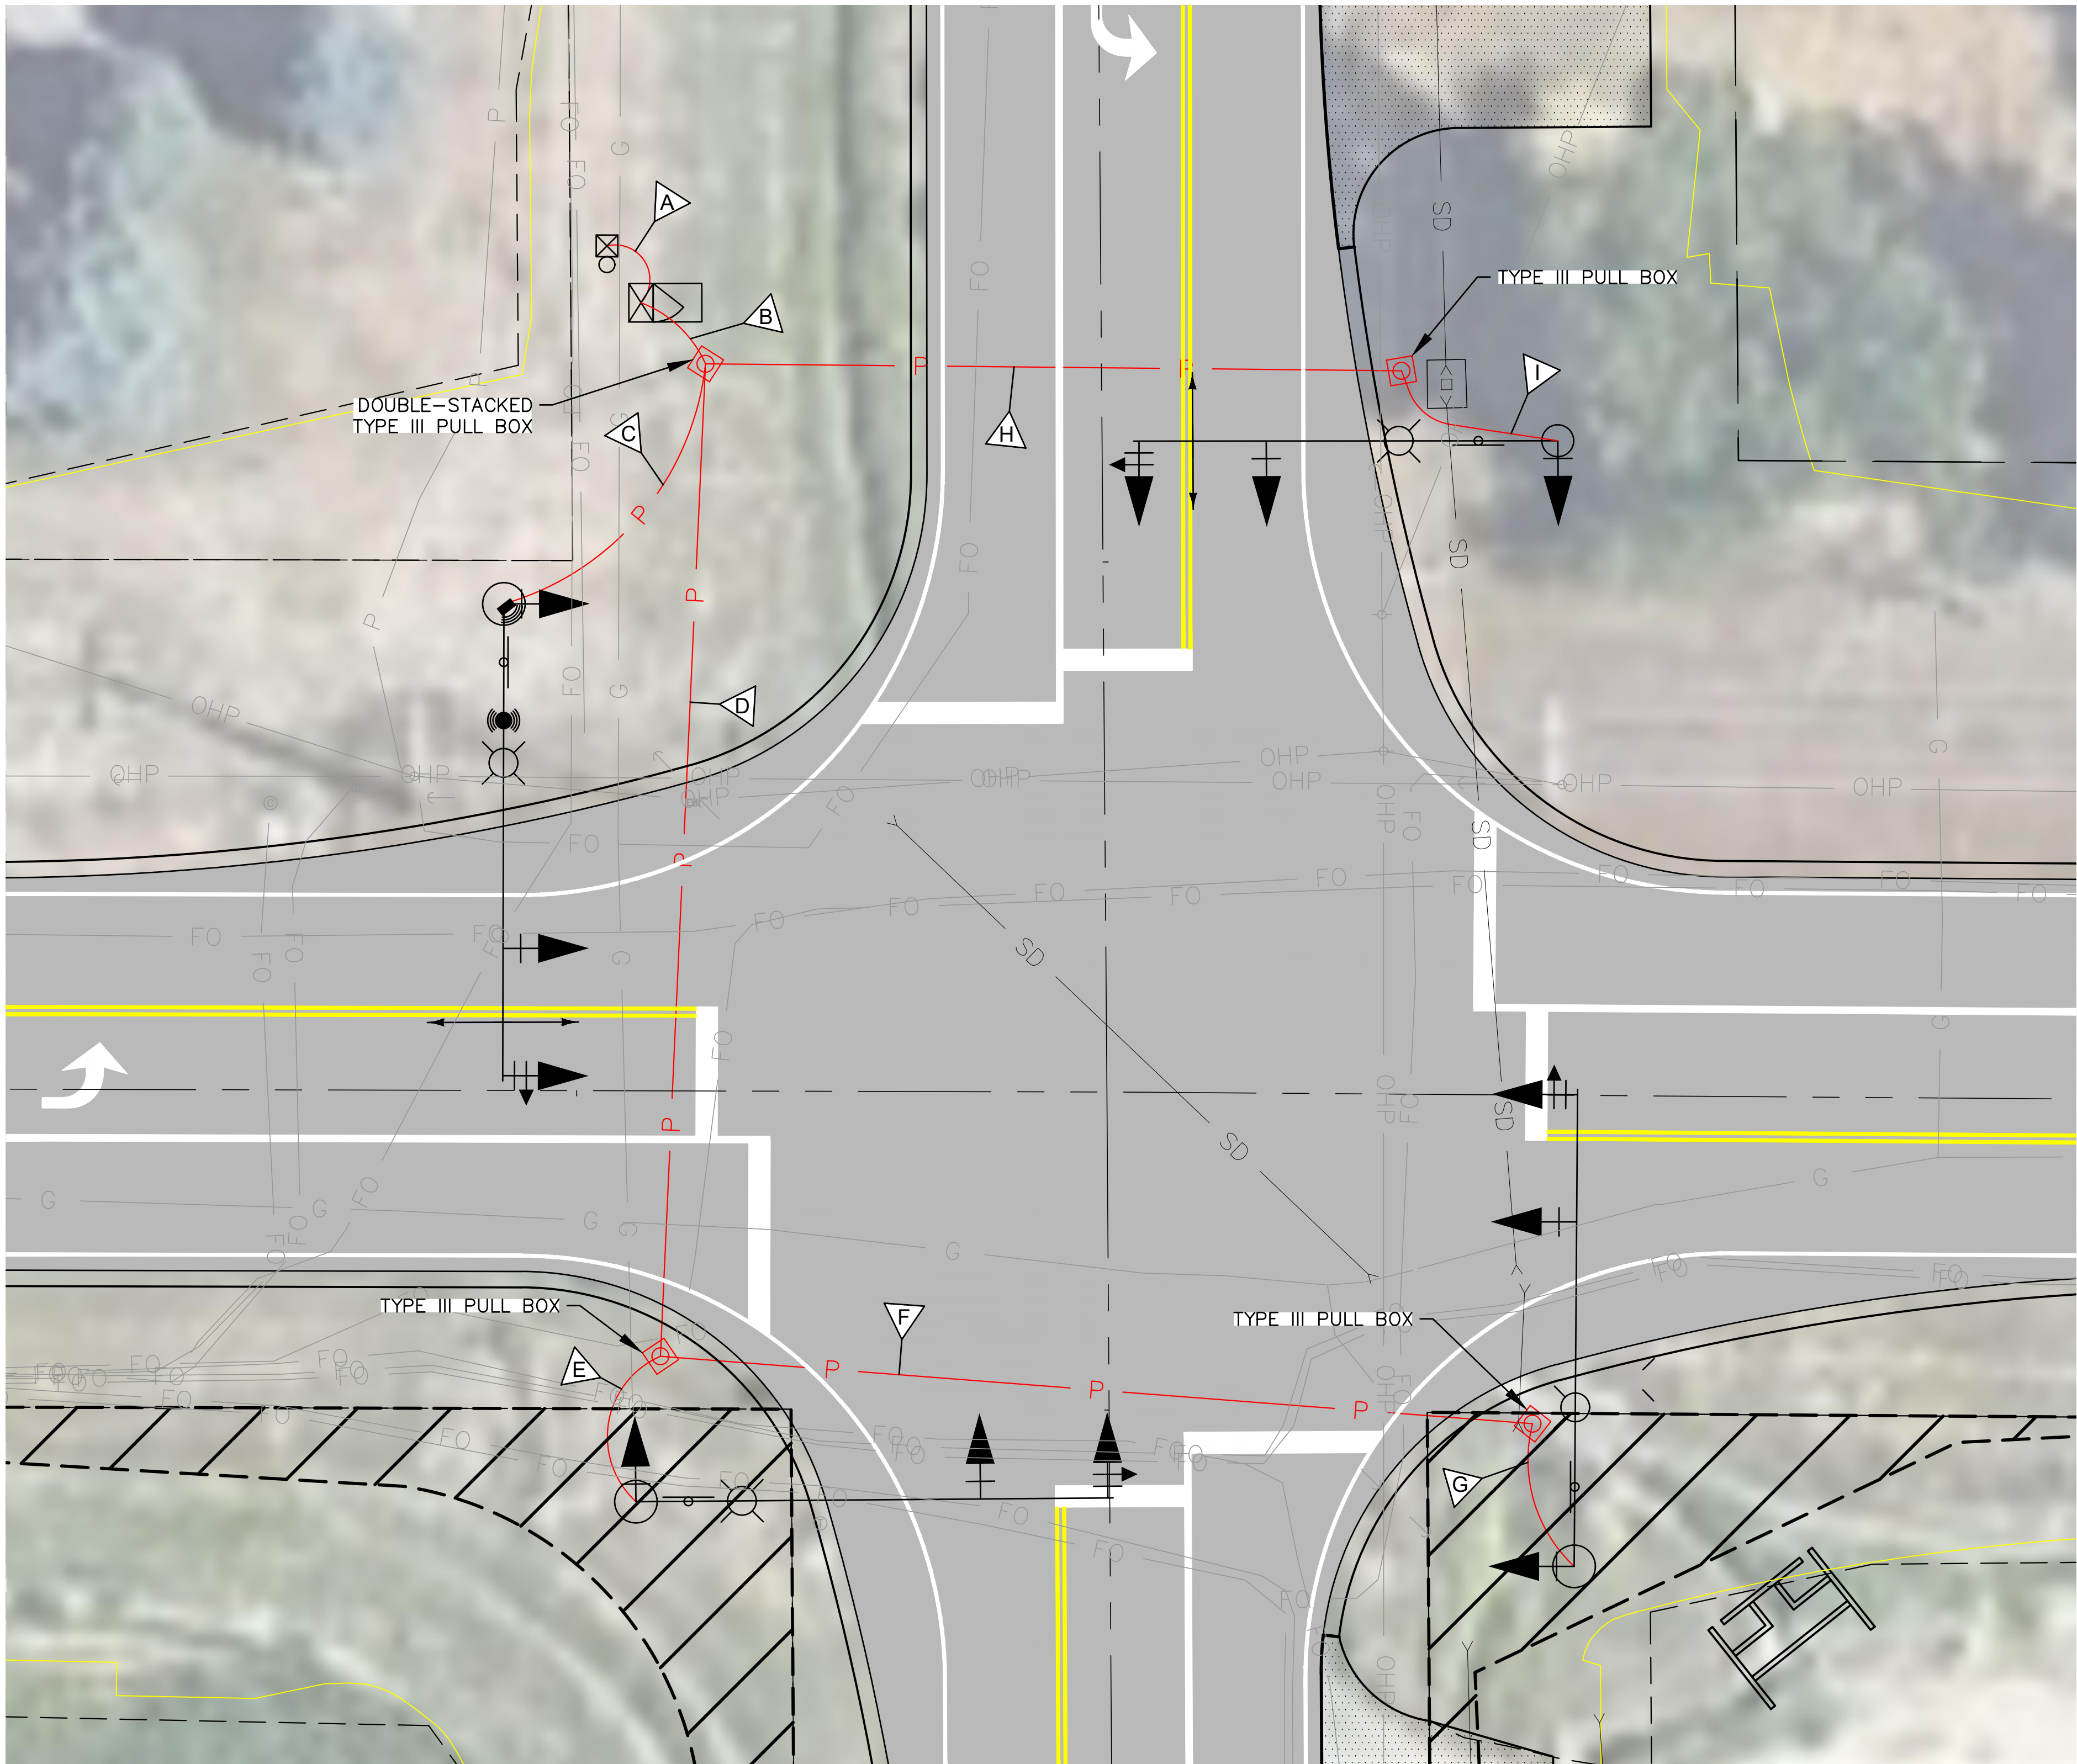

CONDUIT AND WIRE SCHEDULE	
A TRENCH	1 OF 2" PVC CONDUIT 3 OF AWG NO. 6 CONDUCTOR (CONTROLLER) 1 OF AWG NO. 10 CONDUCTOR (GROUND)
B TRENCH	3 OF 3" PVC CONDUIT 2 OF AWG NO. 8 CONDUCTOR (LIGHTING) 1 OF AWG NO. 10 CONDUCTOR (GROUND) 2 OF 3 AWG NO. 20 SIGNAL CABLE (PRE-EMPT) 8 OF 7 AWG NO. 14 SIGNAL CABLE 1 OF VEHICLE DETECTION CABLE 1 OF ETHERNET CABLE
C TRENCH	1 OF 3" PVC CONDUIT 2 OF AWG NO. 8 CONDUCTOR (LIGHTING) 1 OF AWG NO. 10 CONDUCTOR (GROUND) 1 OF 3 AWG NO. 20 SIGNAL CABLE (PRE-EMPT) 2 OF 7 AWG NO. 14 SIGNAL CABLE 1 OF VEHICLE DETECTION CABLE 1 OF ETHERNET CABLE
D TRENCH	2 OF 3" PVC CONDUIT 2 OF AWG NO. 8 CONDUCTOR (LIGHTING) 1 OF AWG NO. 10 CONDUCTOR (GROUND) 4 OF 7 AWG NO. 14 SIGNAL CABLE
E TRENCH	1 OF 3" PVC CONDUIT 2 OF NO. 8 CONDUCTOR (LIGHTING) 1 OF AWG NO. 10 CONDUCTOR (GROUND) 2 OF 7 AWG NO. 14 SIGNAL CABLE
F TRENCH	2 OF 3" PVC CONDUIT 2 OF NO. 8 CONDUCTOR (LIGHTING) 1 OF AWG NO. 10 CONDUCTOR (GROUND) 2 OF 7 AWG NO. 14 SIGNAL CABLE
G TRENCH	1 OF 3" PVC CONDUIT 2 OF NO. 8 CONDUCTOR (LIGHTING) 1 OF AWG NO. 10 CONDUCTOR (GROUND) 2 OF 7 AWG NO. 14 SIGNAL CABLE
H TRENCH	2 OF 3" PVC CONDUIT 2 OF NO. 8 CONDUCTOR (LIGHTING) 1 OF AWG NO. 10 CONDUCTOR (GROUND) 1 OF 3 AWG NO. 20 SIGNAL CABLE (PRE-EMPT) 2 OF 7 AWG NO. 14 SIGNAL CABLE
I TRENCH	1 OF 3" PVC CONDUIT 2 OF NO. 8 CONDUCTOR (LIGHTING) 1 OF AWG NO. 10 CONDUCTOR (GROUND) 1 OF 3 AWG NO. 20 SIGNAL CABLE (PRE-EMPT) 2 OF 7 AWG NO. 14 SIGNAL CABLE



NOTE:
CONTRACTOR TO PLACE 2500# MULE TAPE IN UNUSED
CONDUITS AND CAP THE ENDS.

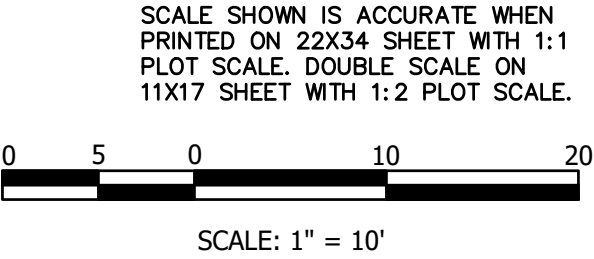


BIDDING PLANS

DRAWING HISTORY	
DATE	DESCRIPTION
04/29/25	PRELIMINARY FOR REVIEW
01/20/26	BIDDING SET
-	-
-	-
-	-
-	-
-	-
-	-
-	-
-	-


FILE:	21001_14_SIGNAL_PRO.DWG	
PROJECT NO:	21001.14	
CAD:		HDY
QUALITY ASSURANCE:		DJC, ESC

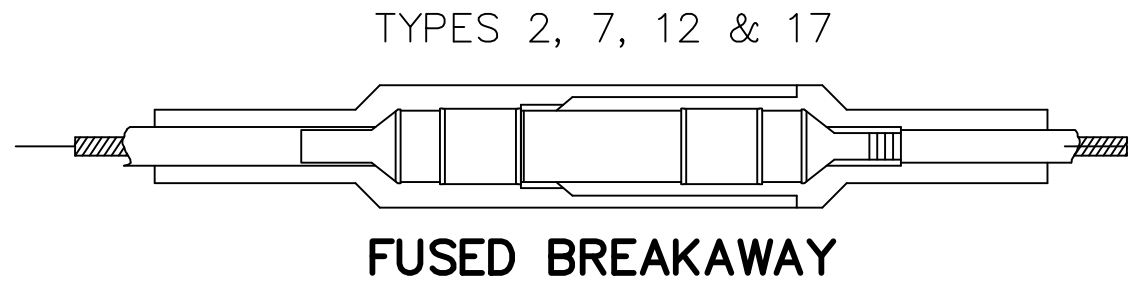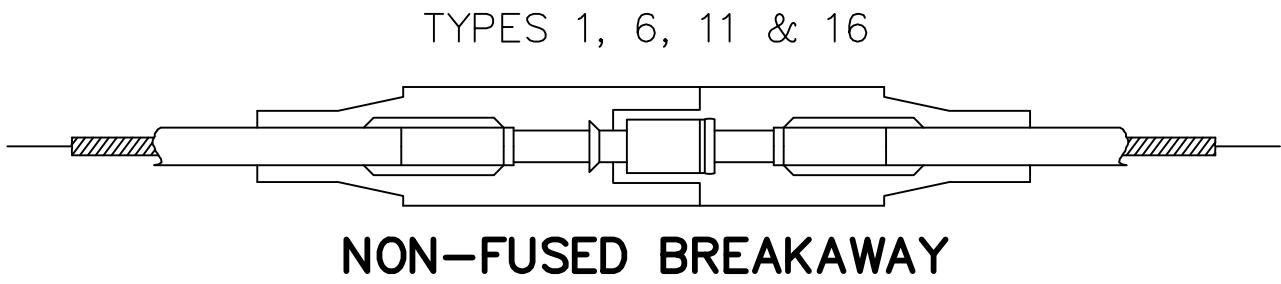


IDENTITY NO.	DESCRIPTIVE SYMBOL & WIRE SIZES
1	8 8
2	8 10
3	8 10
4	8 8
5	8 8
6	6 6
7	6 10
8	6 10
9	6 6
10	6 6
11	4 4
12	4 10
13	4 10
14	4 4
15	4 4
16	10 10
17	10 10
18	10 10
19	10 10
20	10 10
21	VARIES VARIES

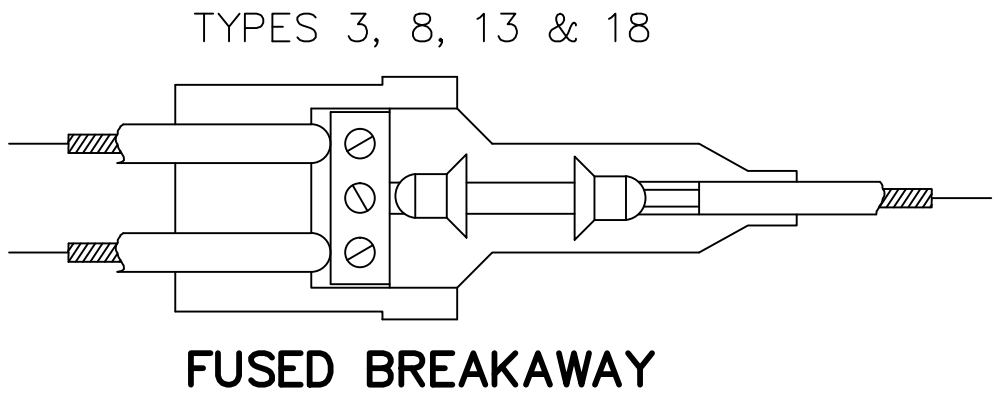


PROVIDE A PLUG AND RECEPTACLE HOUSED IN WATER-RESISTANT, SYNTHETIC RUBBER CAPABLE OF BURIAL IN THE GROUND OR INSTALLATION IN SUNLIGHT. THE HOUSING, CONSISTING OF 2 SECTIONS, PROVIDES A WATERTIGHT SEAL AROUND THE CABLE AND A WATERTIGHT SEAL BETWEEN THE TWO SECTIONS AT THE POINT OF DISCONNECTION. SUPPLY EACH KIT WITH SUFFICIENT SILICONE COMPOUND TO LUBRICATE METAL PARTS AND THE RUBBER HOUSINGS FOR EASY ASSEMBLY.

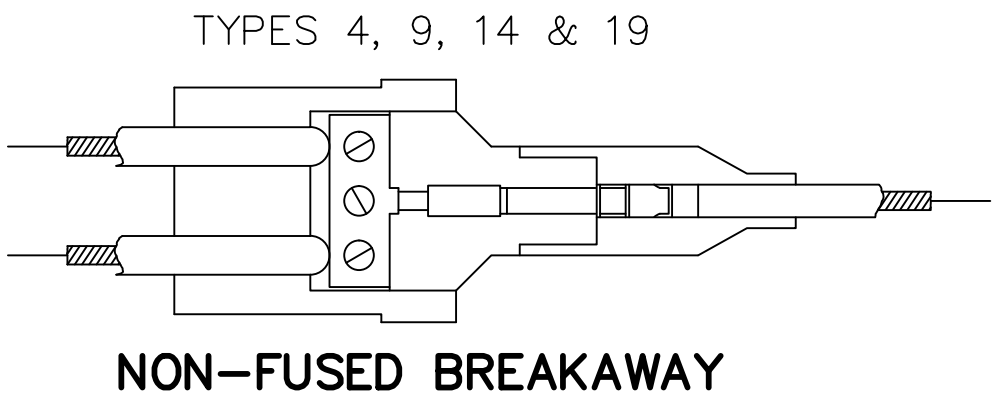

WHERE INDICATED, CRIMP A COPPER PIN AND A COPPER RECEPTACLE TO THE CABLE. THE RECEPTACLE IS TO ESTABLISH CONTACT PRESSURE WITH THE PIN THROUGH THE USE OF A COPPER BERYLLIUM SPRING AND BE EQUIPPED WITH A DISPOSABLE MOUNTING PIN. THE PIN IS TO BE CONSTRUCTED OF AT LEAST HALF-HARD MATERIAL. THE CRIMPING PORTION IS TO BE FULLY ANNEALED WHILE THE REST OF THE PIN IS MAINTAINED IN ITS ORIGINAL STATE OF HARDNESS. THE RECEPTACLE IS TO BE FULLY ANNEALED. THE PIN AND RECEPTACLE ARE TO LOCK TOGETHER SO THE CONNECTION IS MAINTAINED WHEN A MINIMUM FORCE OF 20 POUNDS TENSION IS APPLIED TO THE ATTACHED CABLES.

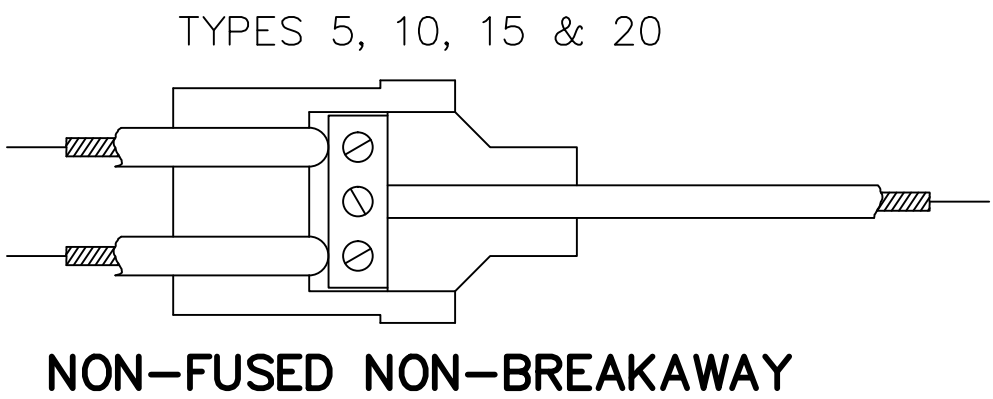

PROVIDE FUSED CONNECTOR KITS CONTAINING A PAIR OF SPRING LOADED 90% CONDUCTIVITY CONTACTS FOR GRIPPING A STANDARD MIDGET FERRULE TYPE FUSE. THE CONTACTS MUST BE FULLY ANNEALED AND ADAPTED TO BE CRIMPED TO THE CABLE.

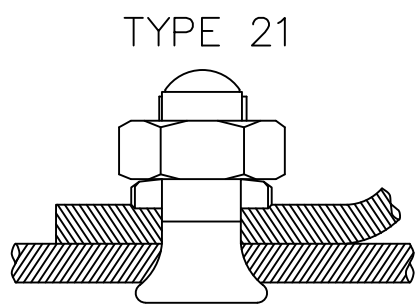

COPPER SPLIT BOLT –
MAKE WATERTIGHT USING
SELF ADHERING MASTIC

WATERTIGHT CONNECTORS


NO SCALE



BIDDING PLANS

YELLOWSTONE CO. TASK ORDER 14
CENTRAL AVENUE & 48TH STREET WEST
INTERSECTION IMPROVEMENTS
BILLINGS, MONTANA
ELECTRICAL DETAILS



DRAWING HISTORY	
DATE	DESCRIPTION
04/29/25	PRELIMINARY FOR REVIEW
01/20/26	BIDDING SET
-	-
-	-
-	-
-	-
-	-
-	-
FILE:	21001_14_SIGNAL_PRO.DWG
PROJECT NO:	21001.14
CAD:	HDY
QUALITY ASSURANCE:	
DJC, ESC	

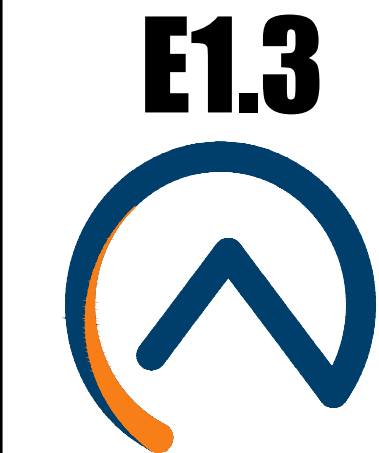

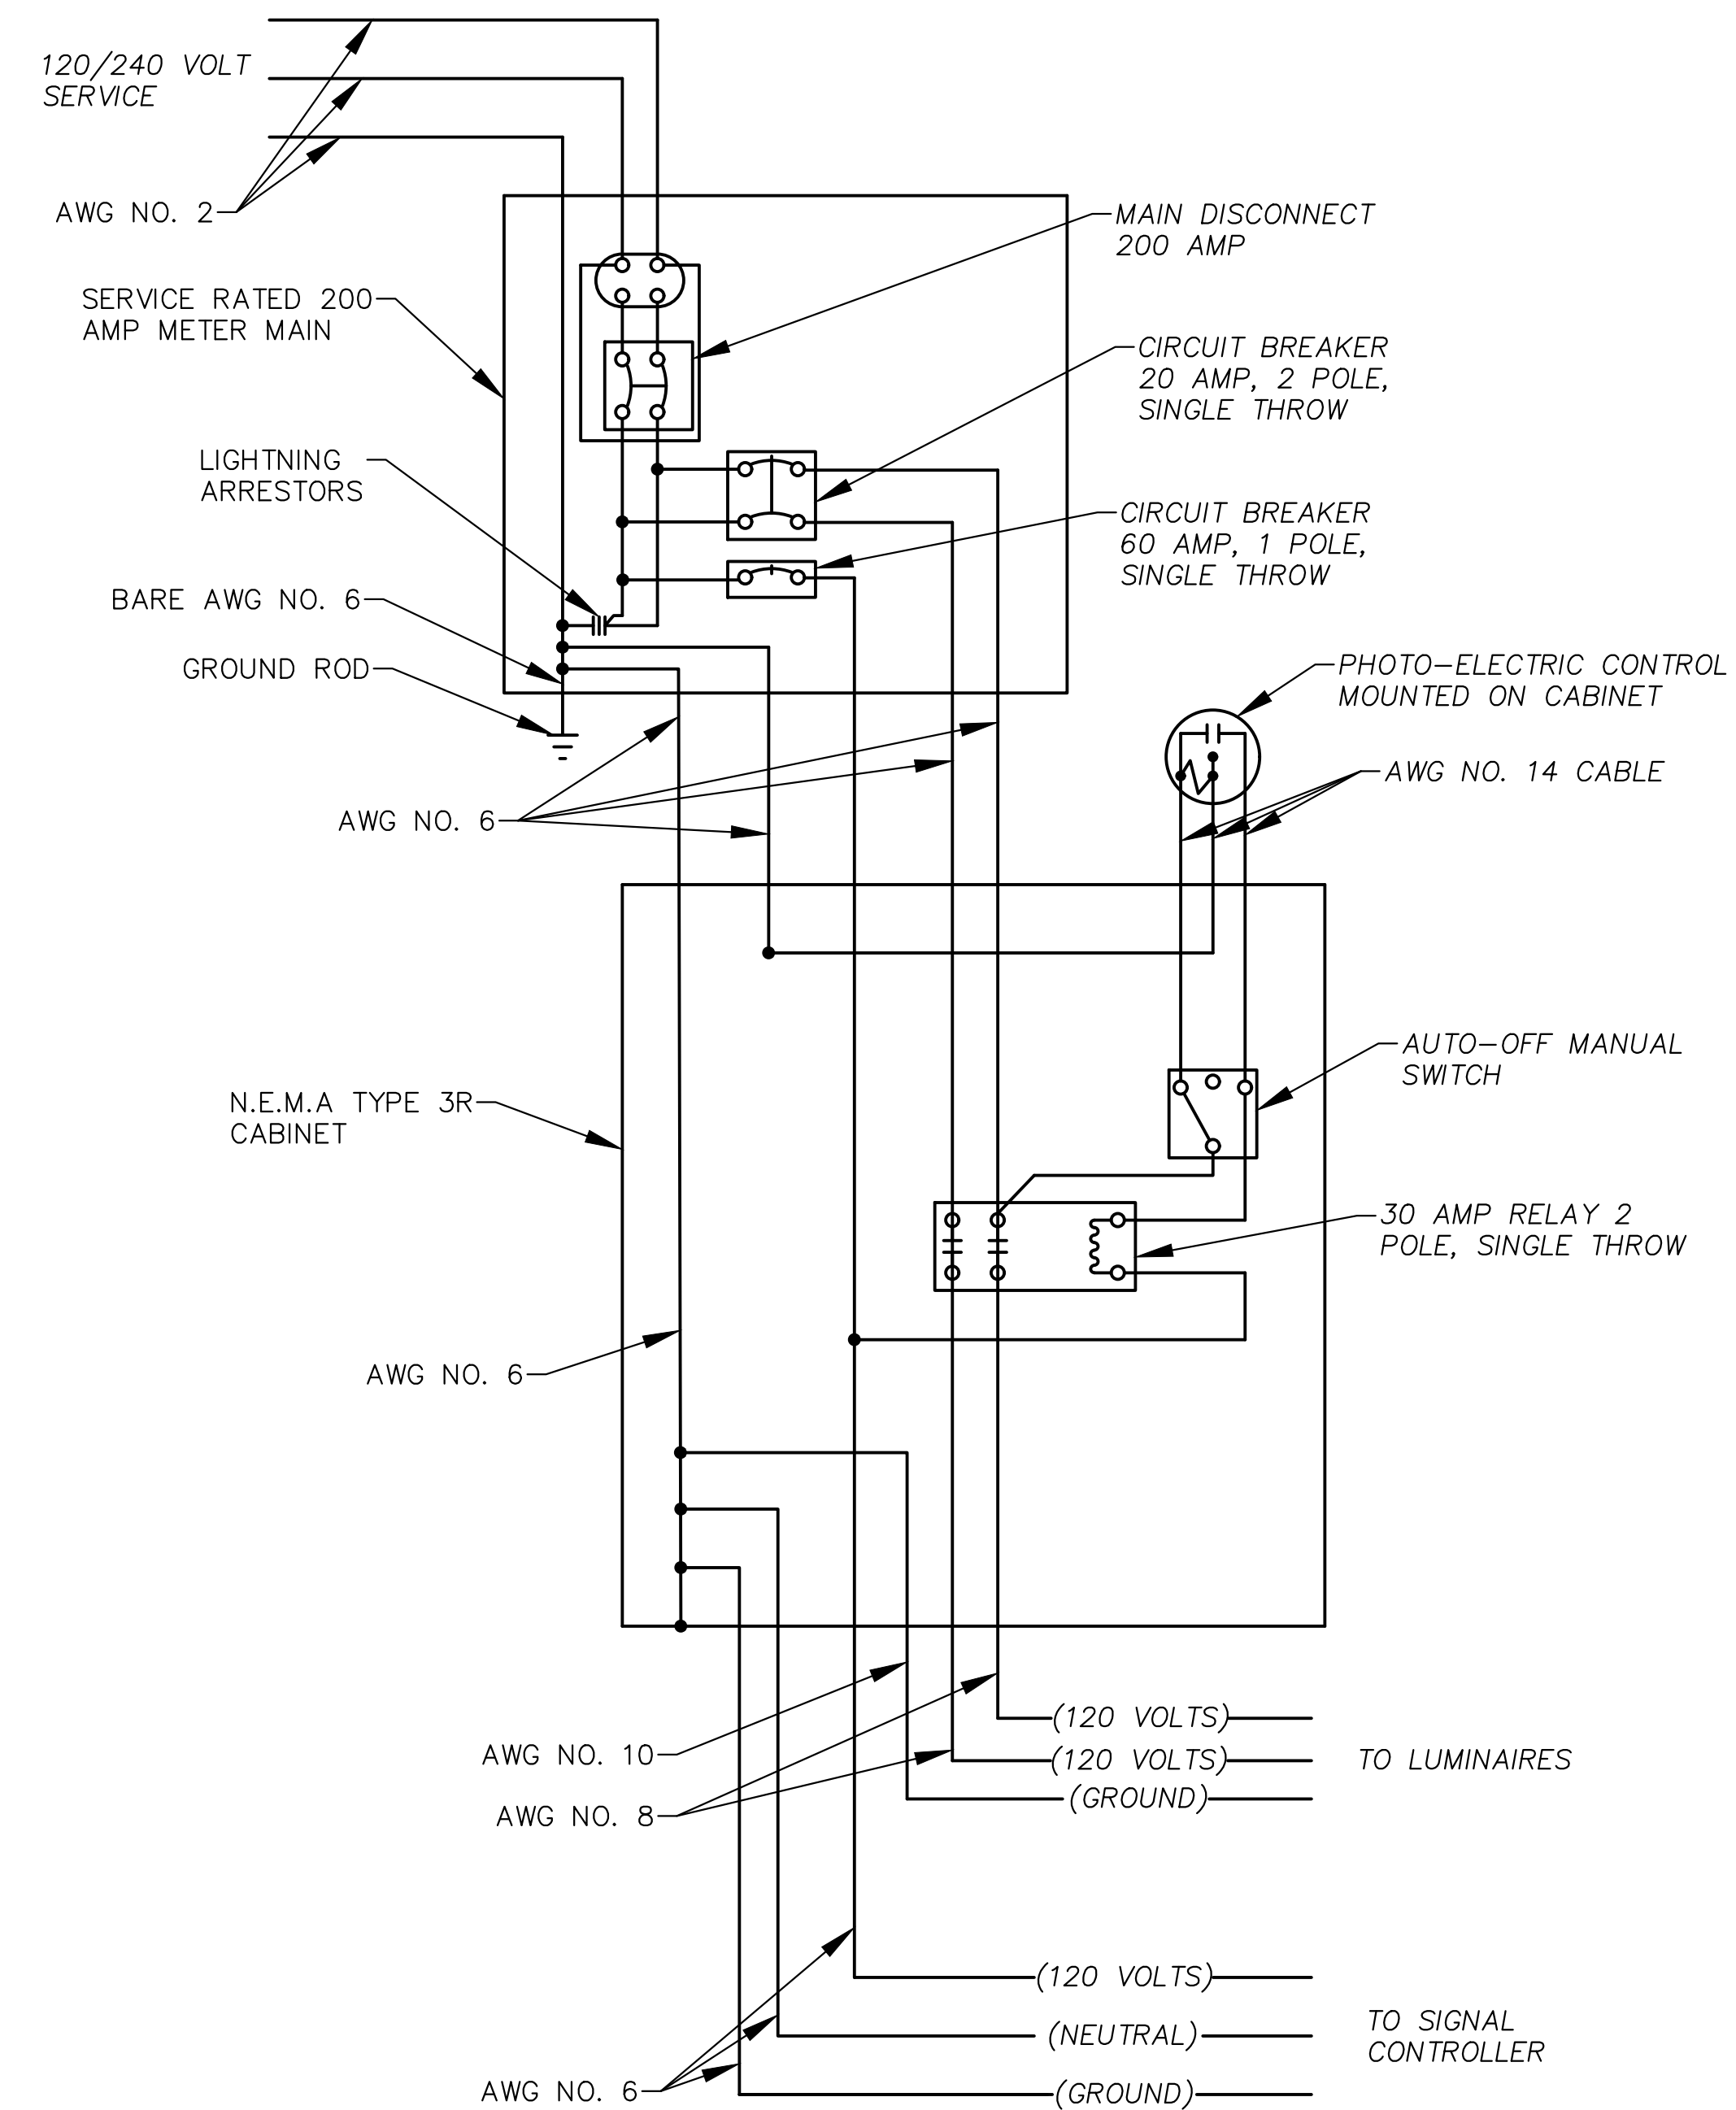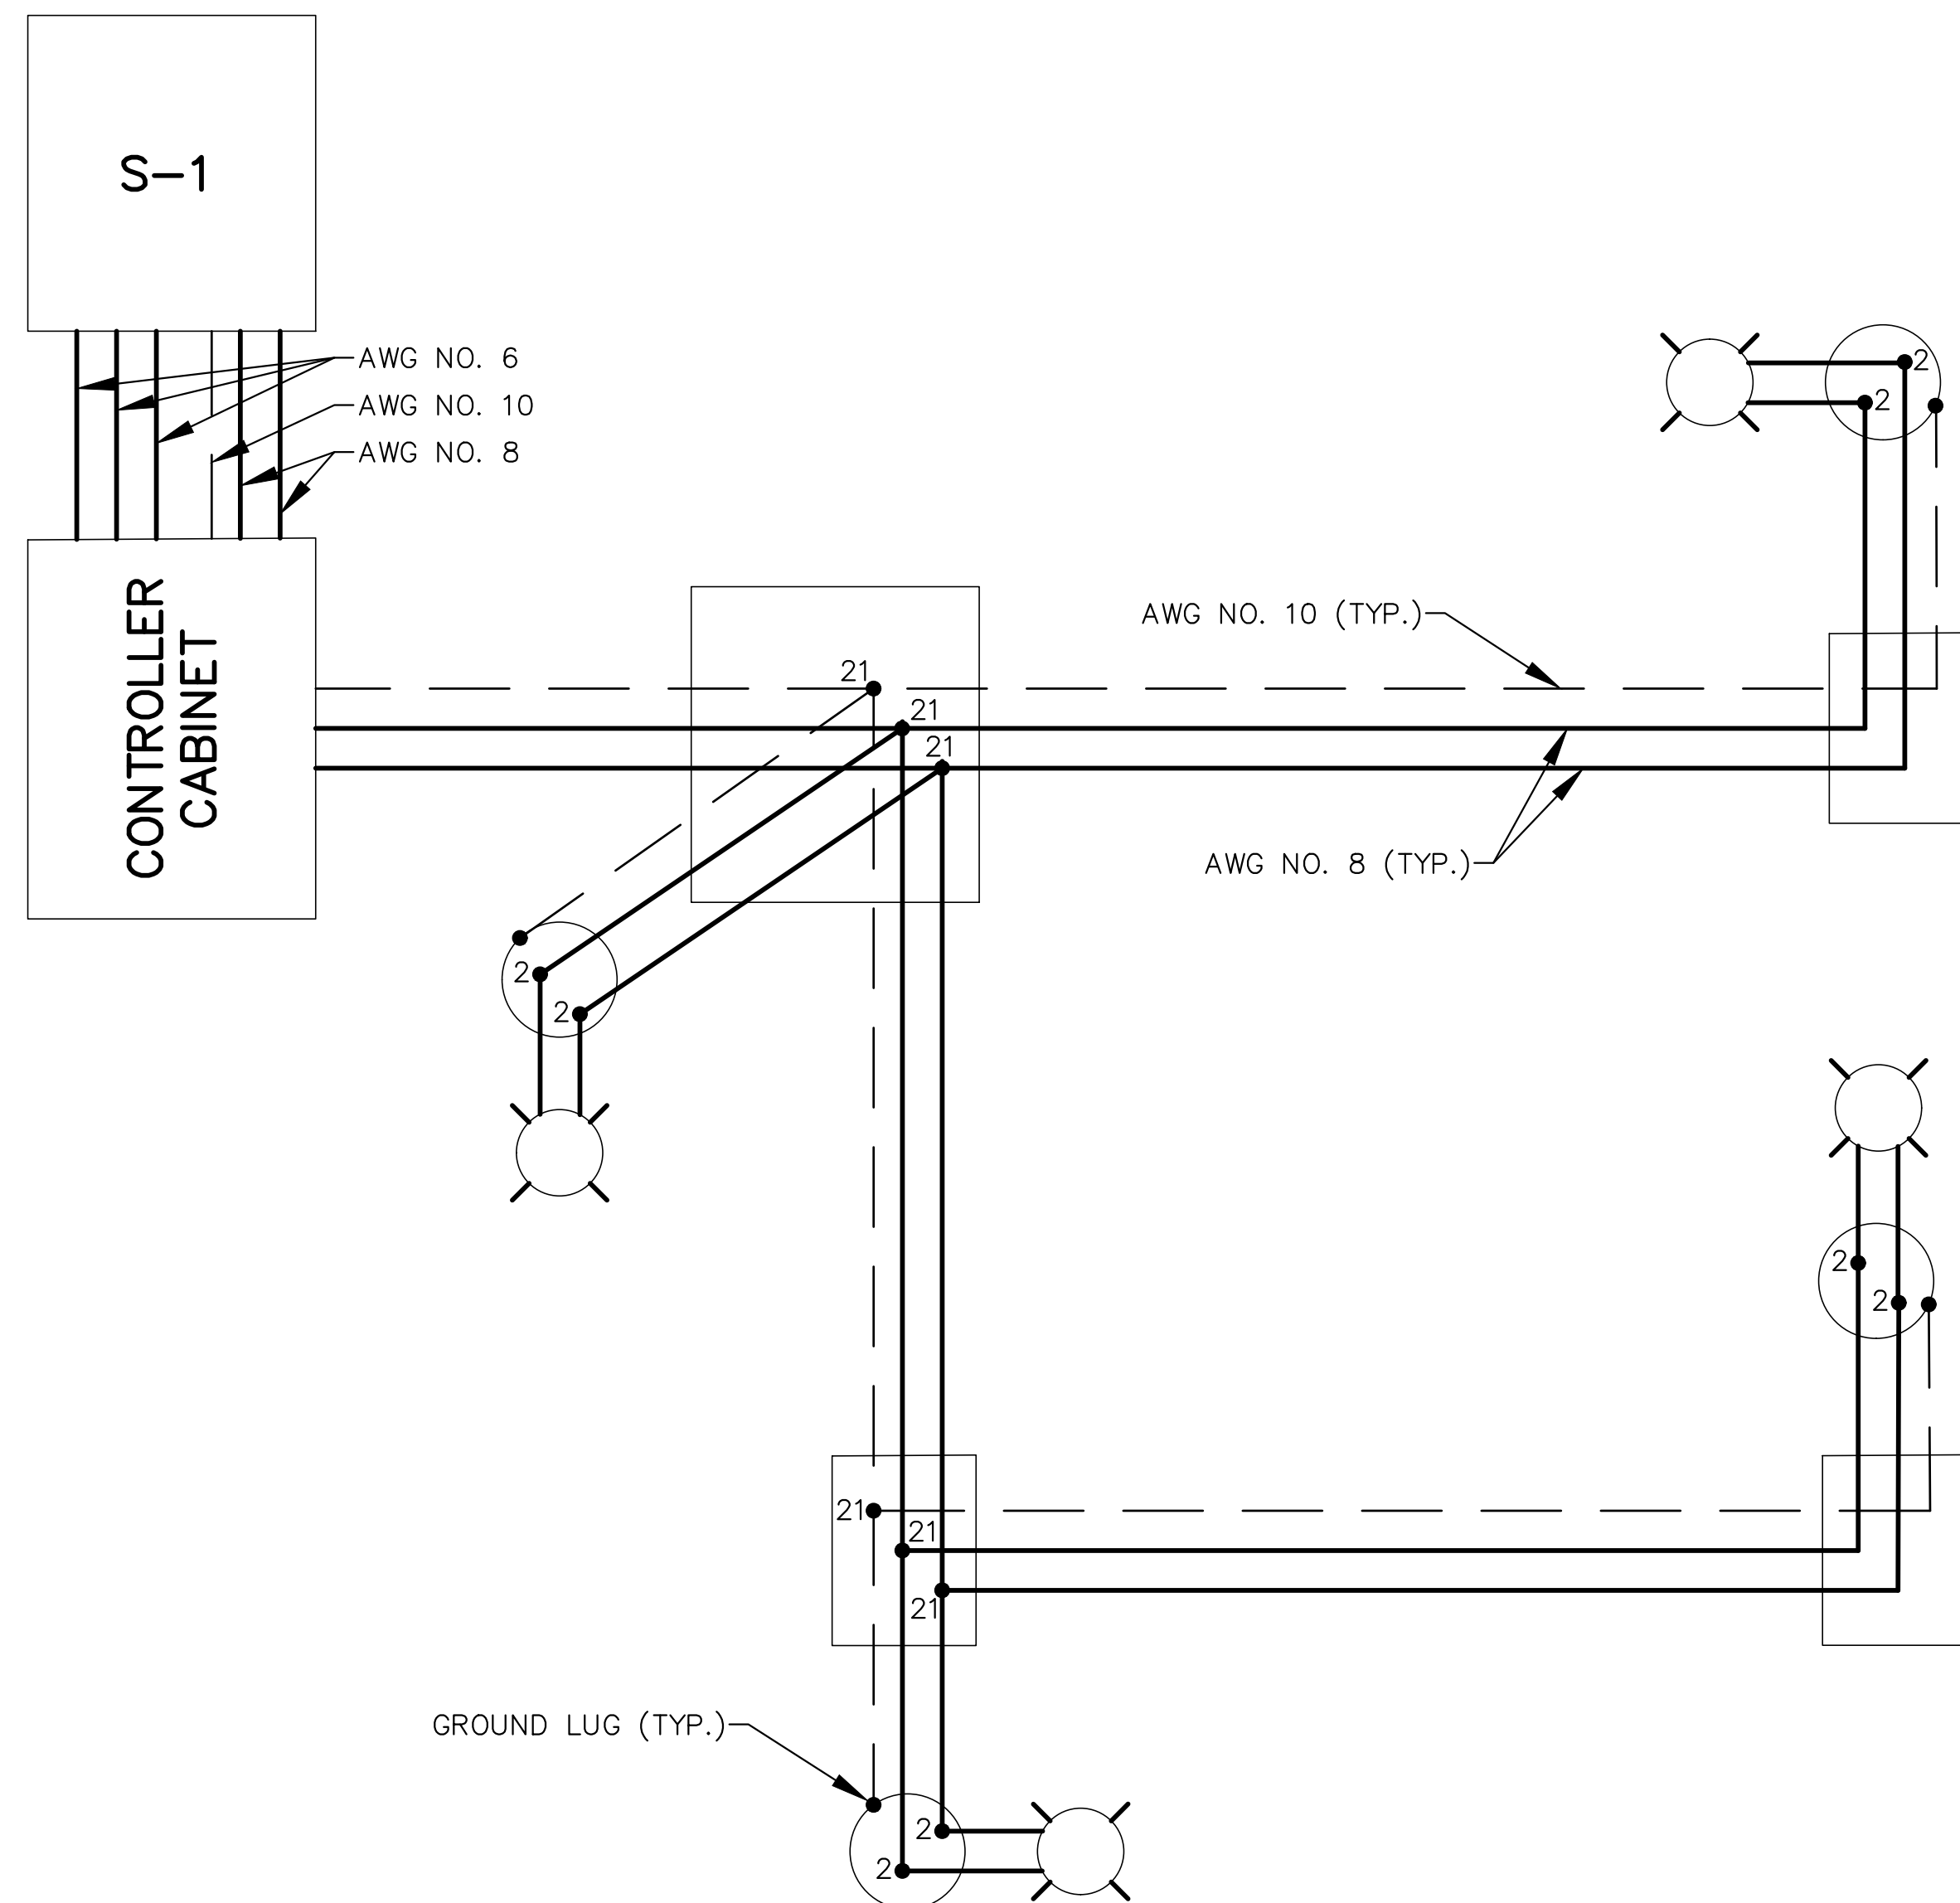

BIDDING PLANS

FILE:	DRAWING HISTORY
21001_14_SIGNAL_PRO.DWG	DATE DESCRIPTION
PROJECT NO:	04/29/75 PRELIMINARY FOR REVIEW
	01/20/86 BIDDING SET
	- -
	- -
	- -
	- -
CAD:	21001.14 HDY
QUALITY ASSURANCE:	
	DIC, ESC

YELLOWSTONE COUNTY T.O. 14

CENTRAL AVENUE & 48TH STREET WEST TRAFFIC SIGNAL IMPROVEMENTS

.....

BILLINGS, MONTANA

ELECTRICAL DETAILS






PULL BOX-COMPOSITE

TYPE 1, 2 & 3

NOT TO SCALE

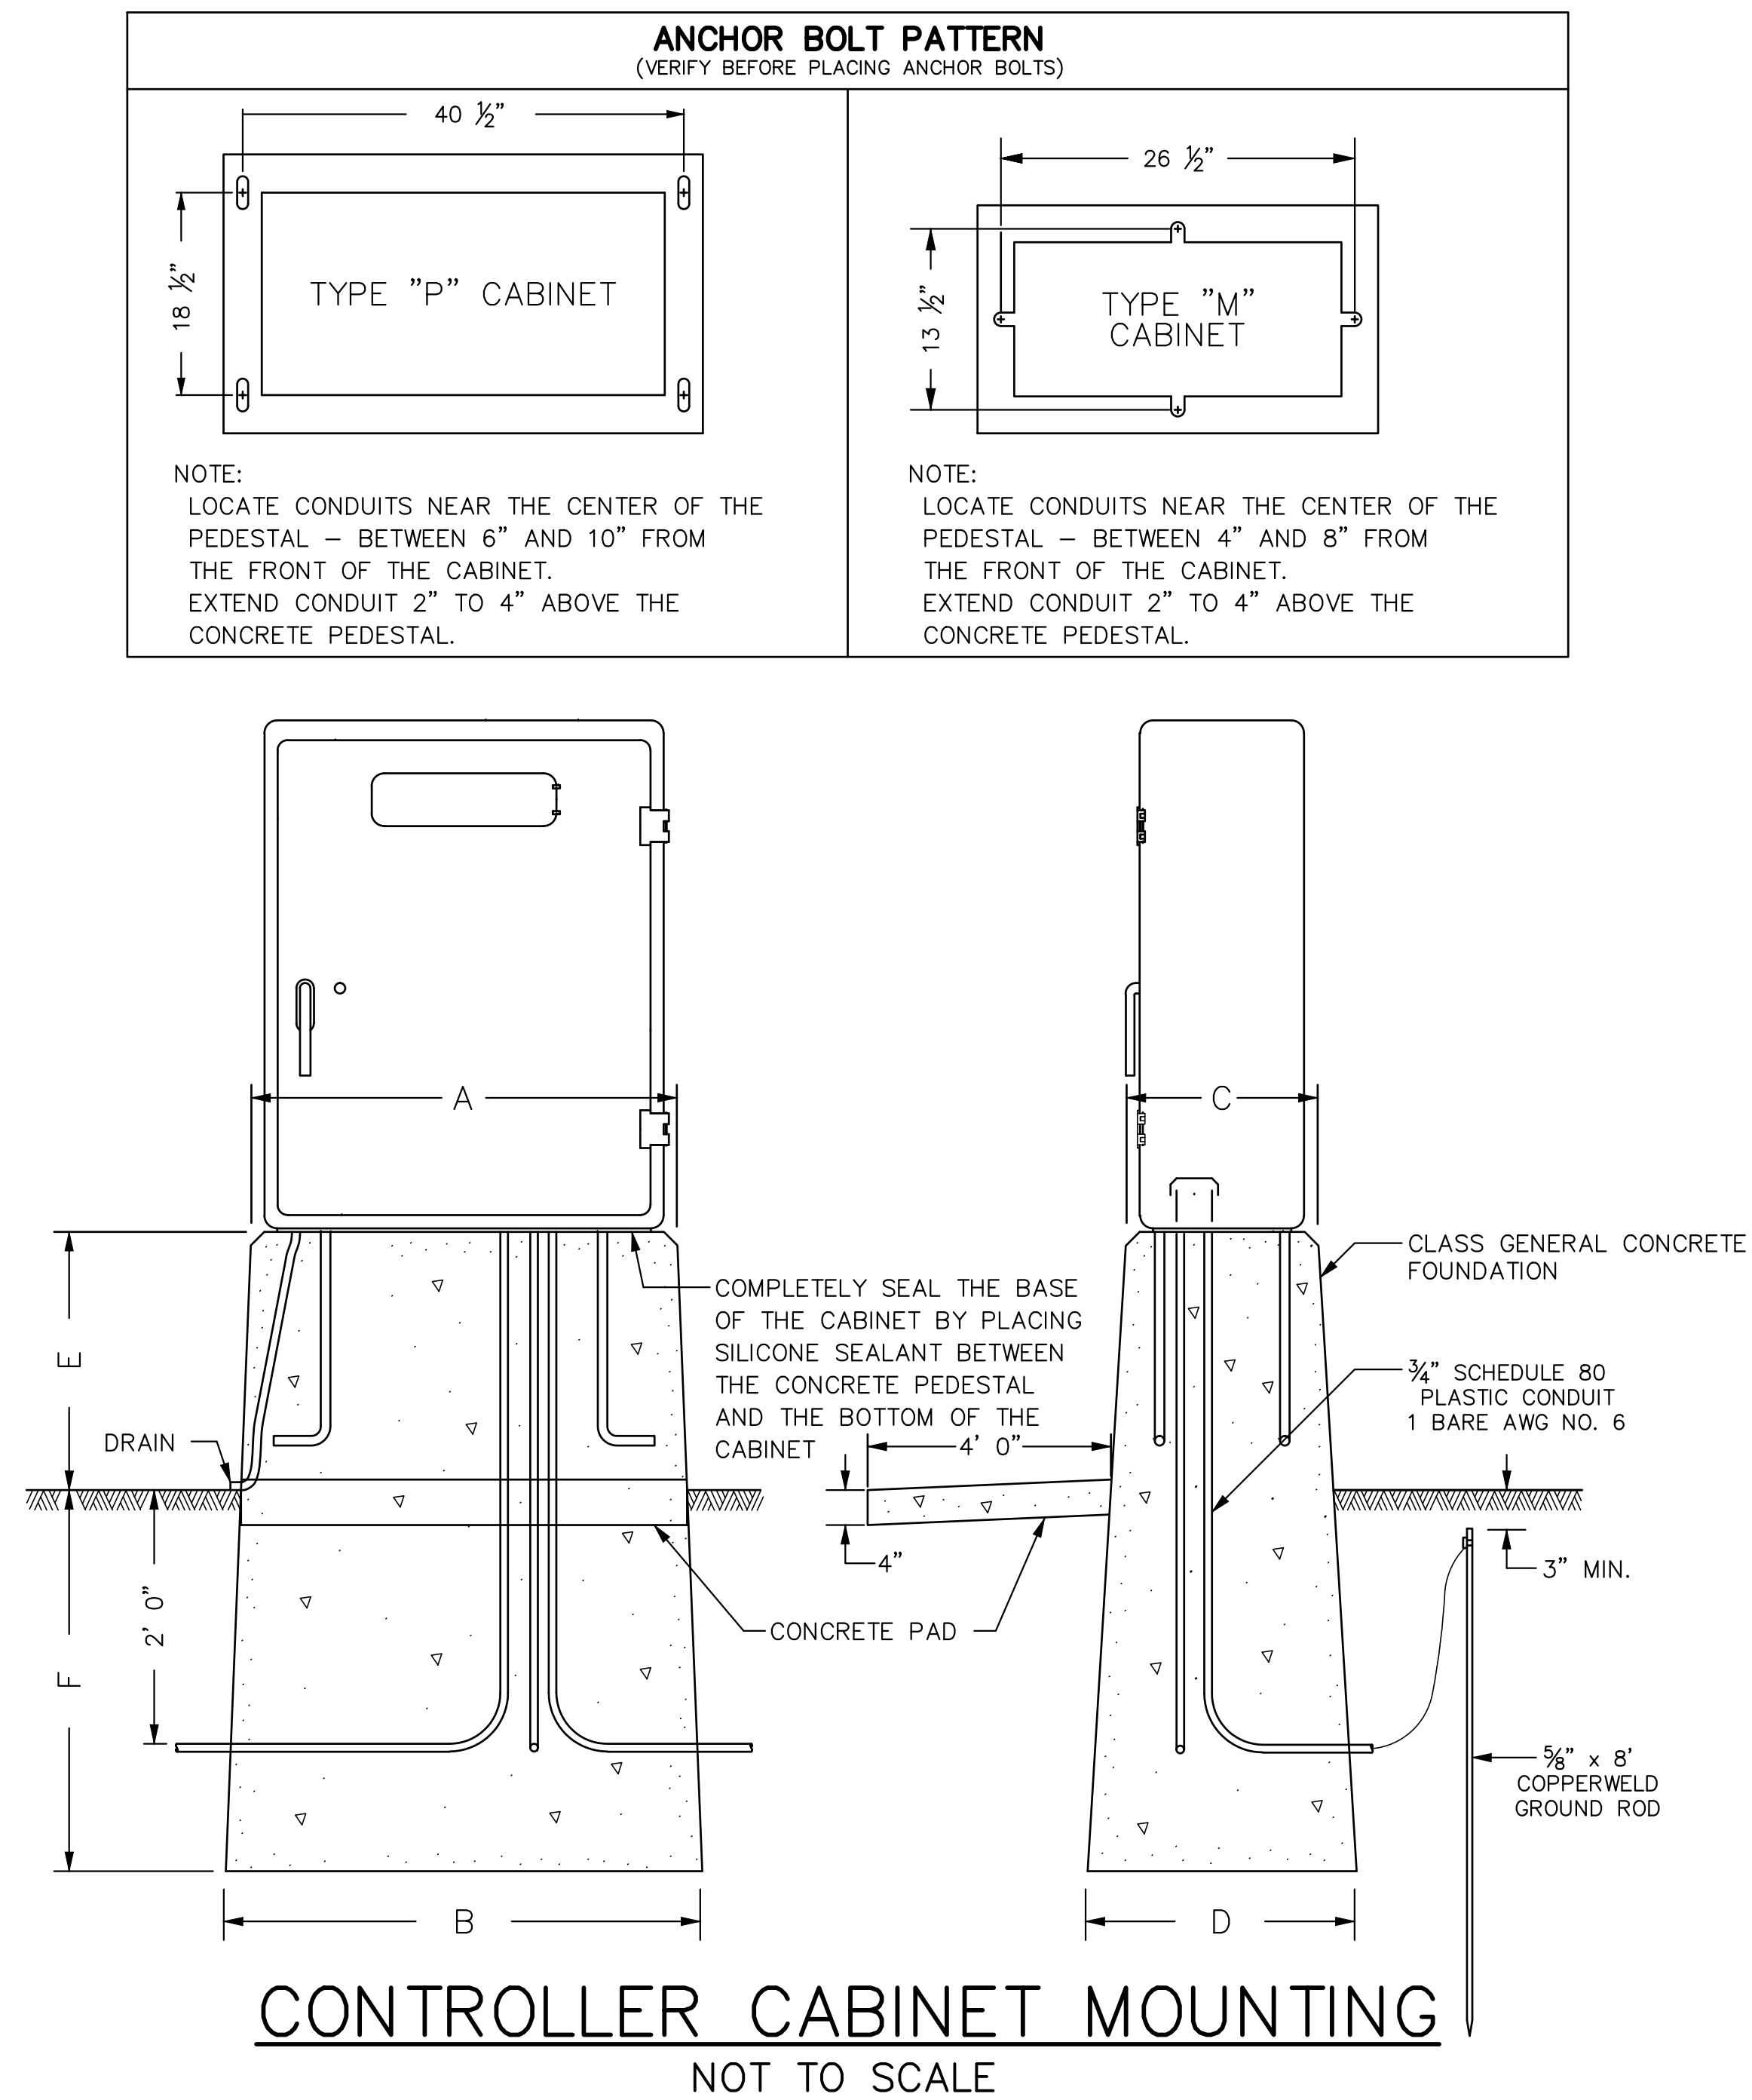

CONCRETE PEDESTAL DIMENSIONS						
	A	B	C	D	E	F
TYPE M	2' 10"	3' 2"	1' 7"	2' 0"	2' 0"	3' 0"
TYPE P	4' 0"	4' 4"	2' 4"	2' 9"	2' 0"	3' 0"

TYPICAL CABINET DIMENSIONS			
	WIDTH	HEIGHT	DEPTH
TYPE M	2' 6"	4' 2"	1' 5"
TYPE P	3' 8"	4' 6"	2' 2"

BIDDING PLANS

[illegible]

YELLOWSTONE CO. TASK ORDER 14

CENTRAL AVENUE & 48TH STREET WEST INTERSECTION IMPROVEMENTS

BILLINGS, MONTANA

ELECTRICAL DETAILS